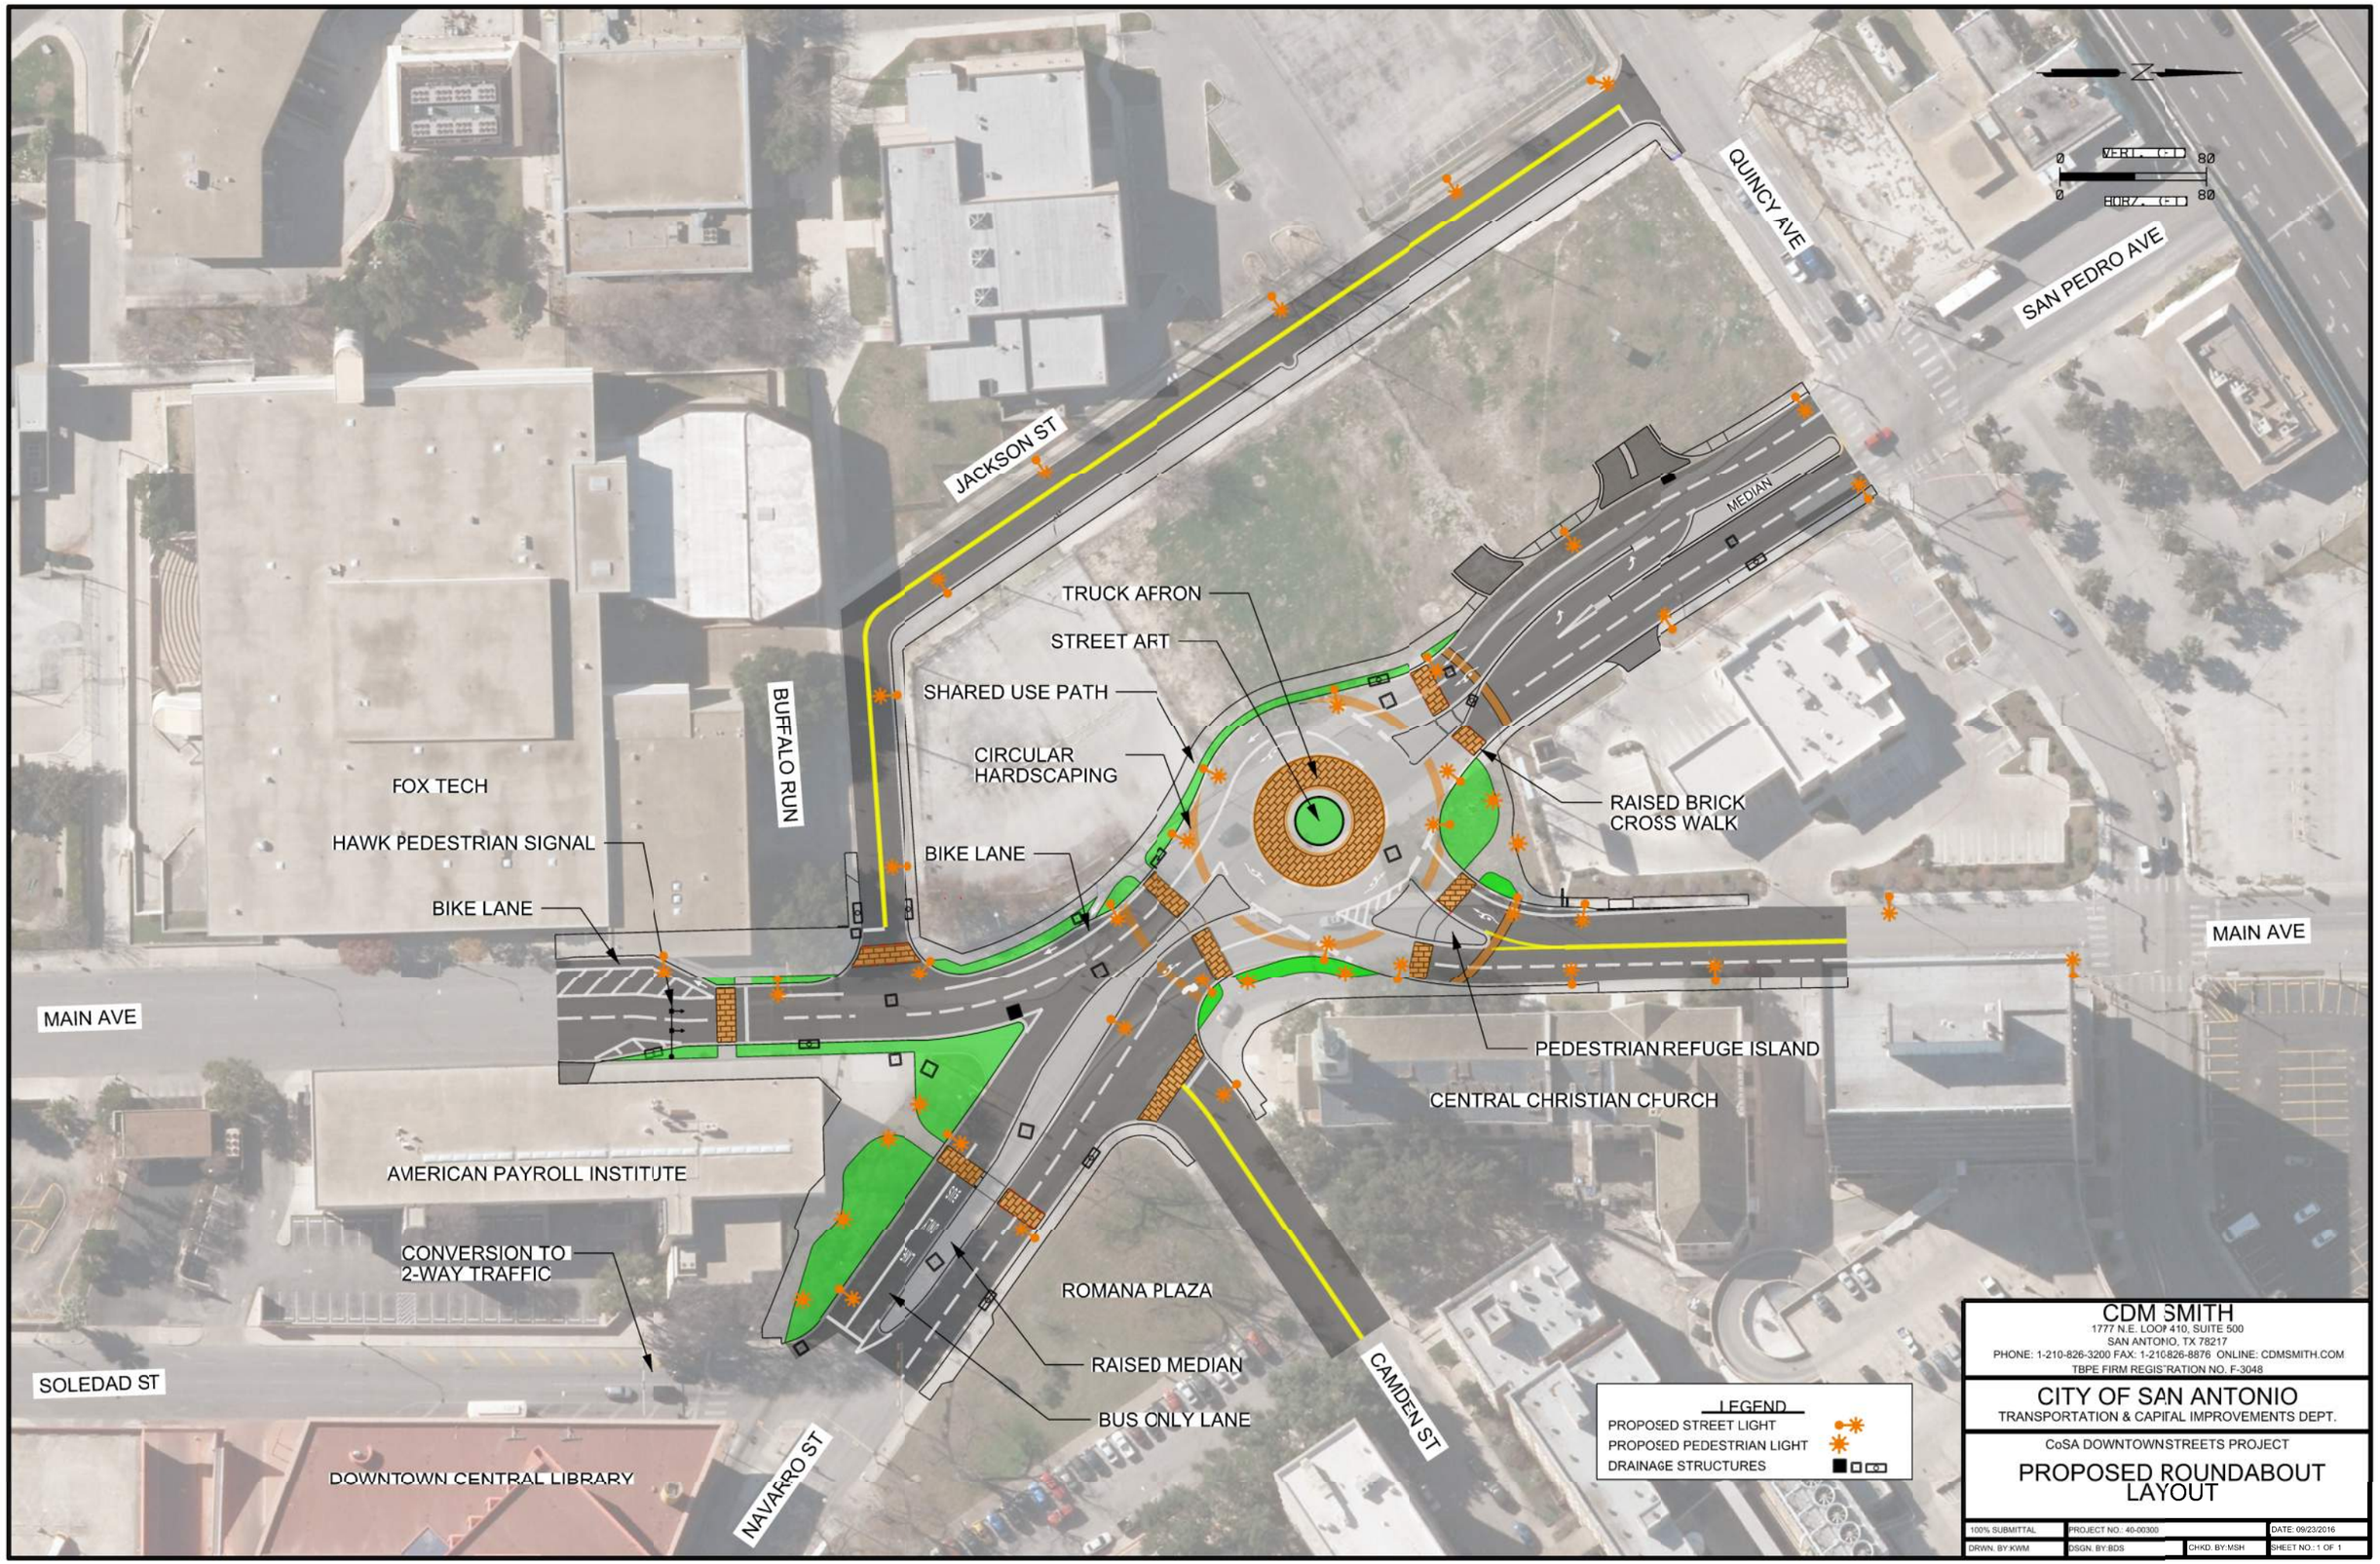
JACKSON ST
QUINCY AVE
SAN PEDRO AVE
MEDIAN
TRUCK APRON
STREET ART
SHARED USE PATH
CIRCULAR HARDSCAPING
RAISED BRICK CROSS WALK
BUFFALO RUN
FOX TECH
HAWK PEDESTRIAN SIGNAL
BIKE LANE
BIKE LANE
MAIN AVE
MAIN AVE
PEDESTRIAN REFUGE ISLAND
CENTRAL CHRISTIAN CHURCH
AMERICAN PAYROLL INSTITUTE
CONVERSION TO 2-WAY TRAFFIC
ROMANA PLAZA
RAISED MEDIAN
BUS ONLY LANE
SOLEDAD ST
CAMDEN ST
NAVARRO ST
DOWNTOWN CENTRAL LIBRARY
LEGEND
PROPOSED STREET LIGHT
PROPOSED PEDESTRIAN LIGHT
DRAINAGE STRUCTURES
CDM SMITH
1777 N.E. LOOP 410, SUITE 500
SAN ANTONIO, TX 78217
PHONE: 1-210-826-3200 FAX: 1-210826-8876 ONLINE: CDMSMITH.COM
TBPE FIRM REGISTRATION NO. F-3048
CITY OF SAN ANTONIO
TRANSPORTATION & CAPITAL IMPROVEMENTS DEPT.
CoSA DOWNTOWNSTREETS PROJECT
PROPOSED ROUNDABOUT LAYOUT
100% SUBMITTAL
PROJECT NO.: 40-00300
DATE: 09/23/2016
DRWN. BY:KWM
DSGN. BY:BDS
CHKD. BY:MSH
SHEET NO.: 1 OF 1

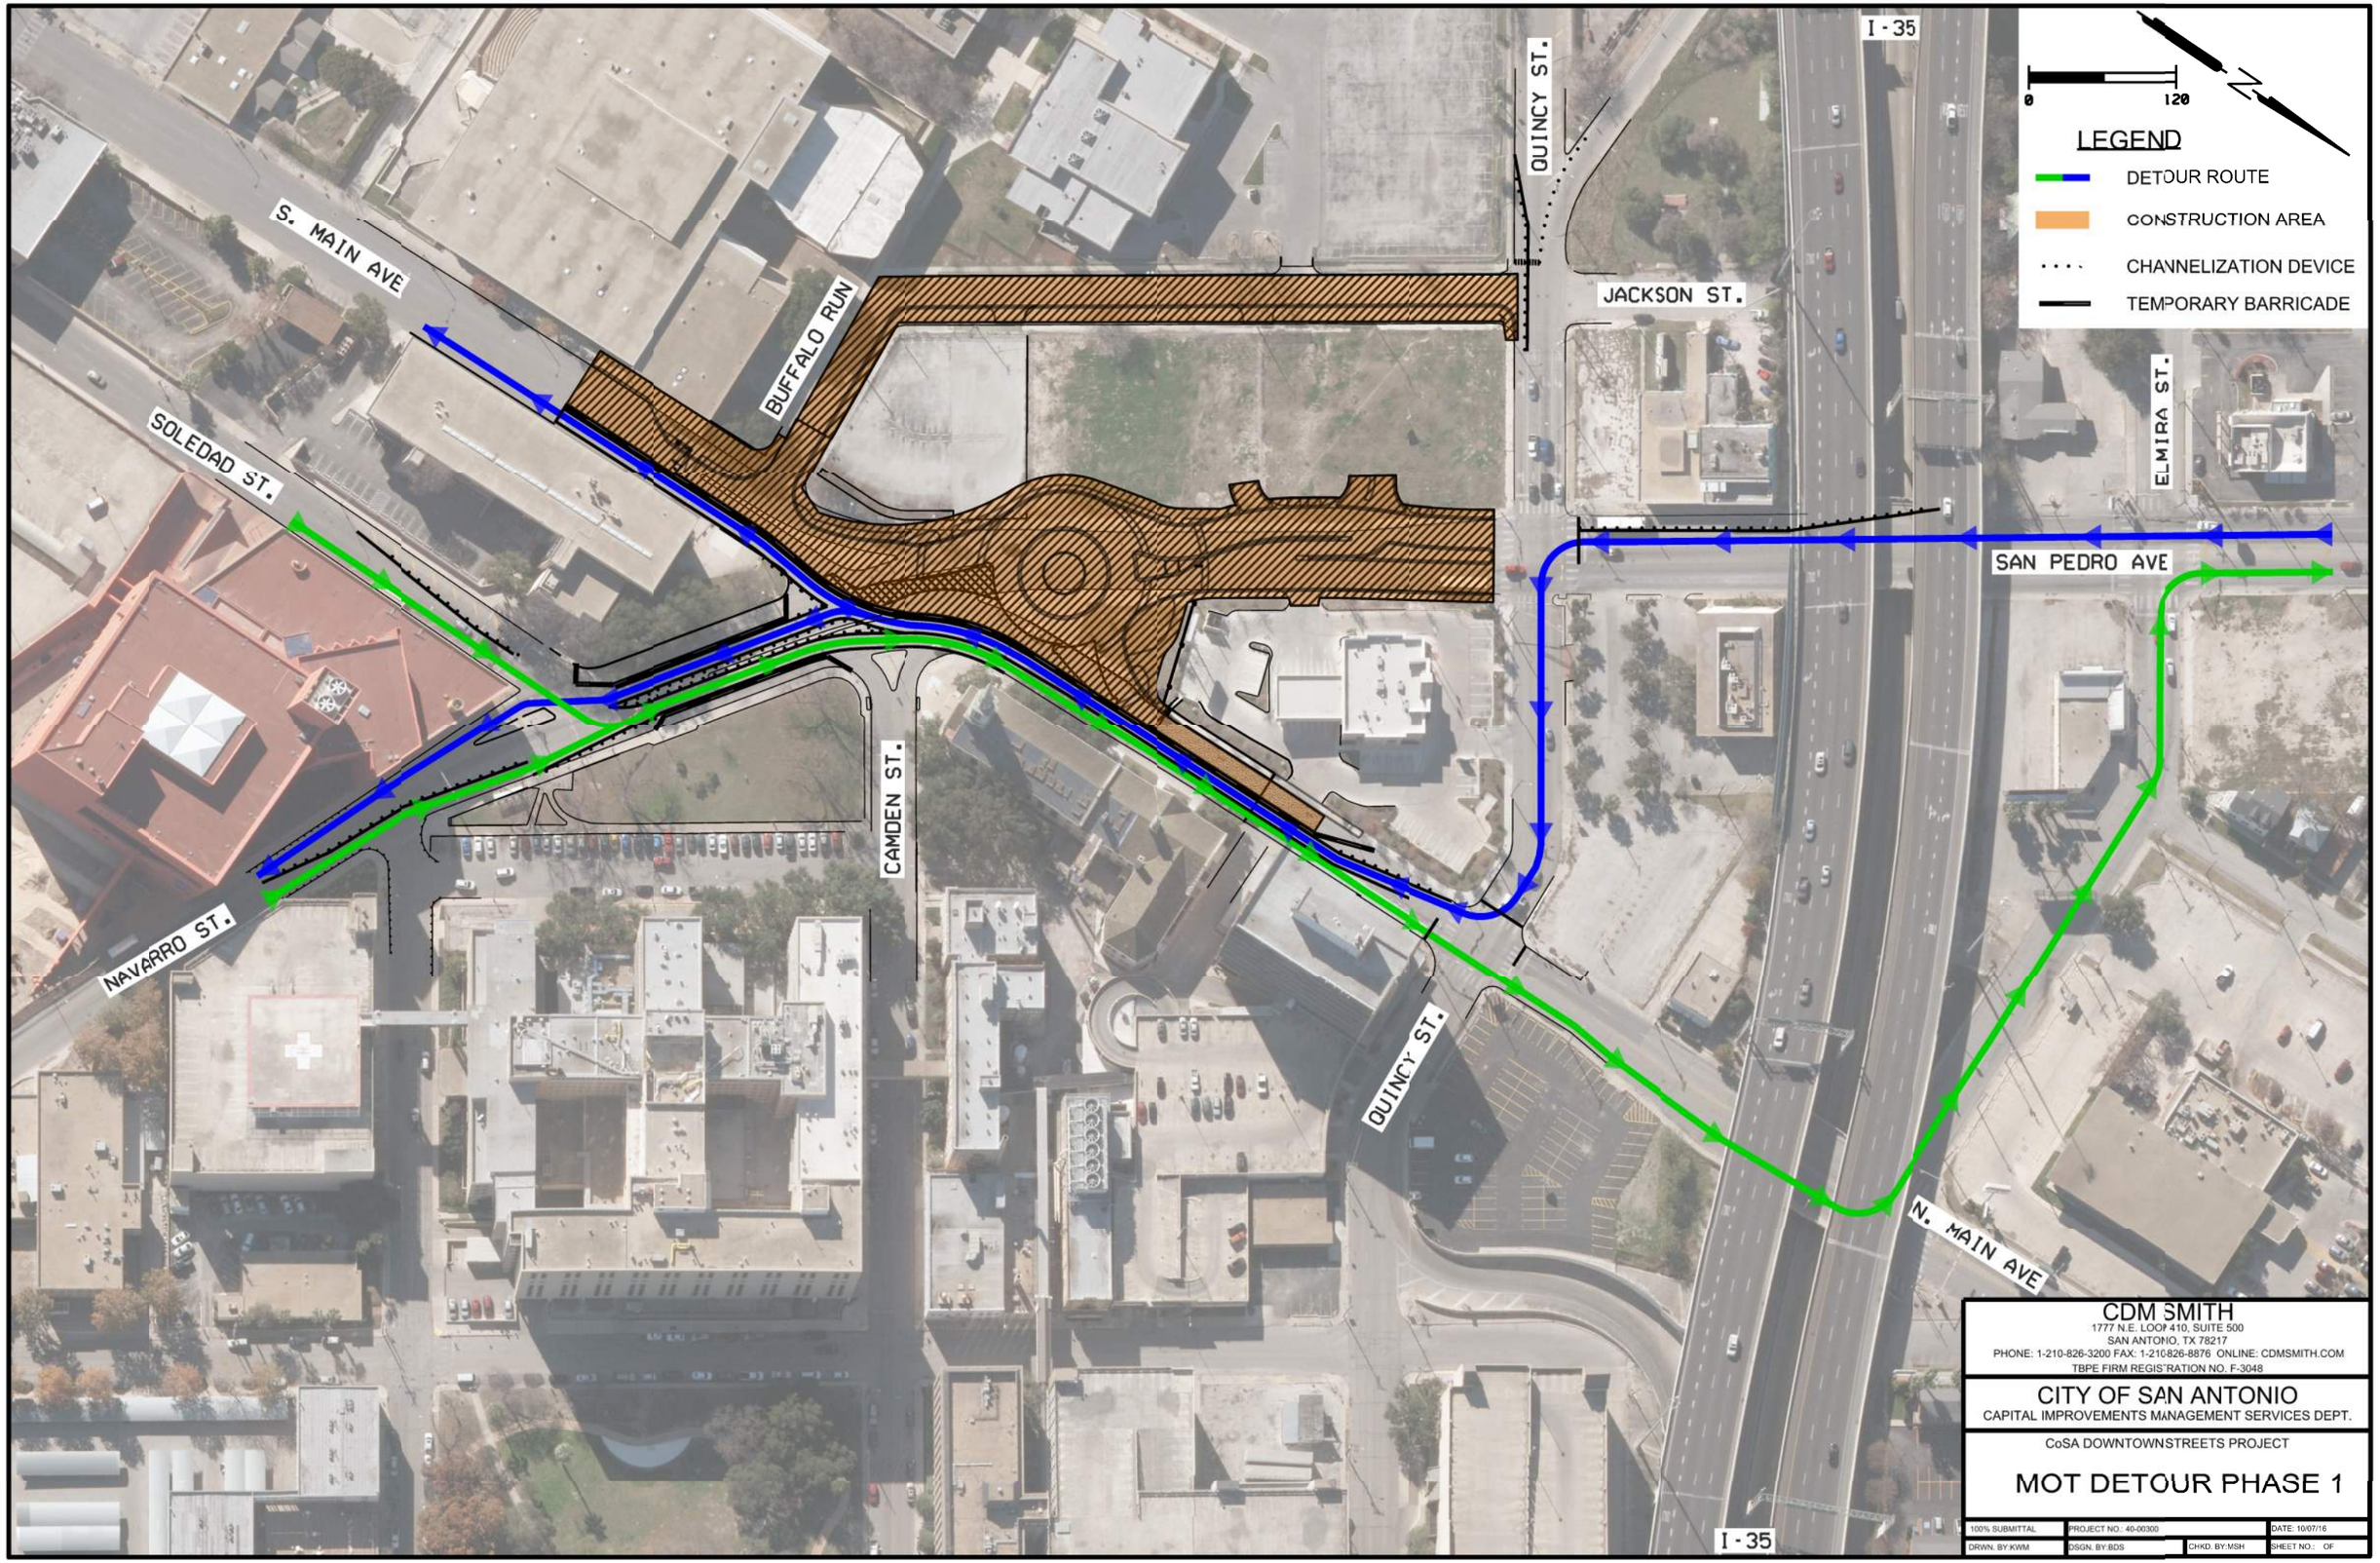
S. MAIN AVE
SOLEDAD ST.
BUFFALO RUN
QUINCY ST.
JACKSON ST.
I - 35
ELMIRA ST.
SAN PEDRO AVE
CAMDEN ST.
NAVARRO ST.
QUINCY ST.
N. MAIN AVE
I - 35
0
120
LEGEND
DETOUR ROUTE
CONSTRUCTION AREA
CHANNELIZATION DEVICE
TEMPORARY BARRICADE
CDM SMITH
1777 N.E. LOOP 410, SUITE 500
SAN ANTONIO, TX 78217
PHONE: 1-210-826-3200 FAX: 1-210-826-8876 ONLINE: CDMSMITH.COM
TBPE FIRM REGISTRATION NO. F-3048
CITY OF SAN ANTONIO
CAPITAL IMPROVEMENTS MANAGEMENT SERVICES DEPT.
CoSA DOWNTOWN STREETS PROJECT
MOT DETOUR PHASE 1
100% SUBMITTAL
PROJECT NO.: 40-00300
DATE: 10/07/16
DRWN. BY:KWM
DSGN. BY:BDS
CHKD. BY:MSH
SHEET NO.: OF

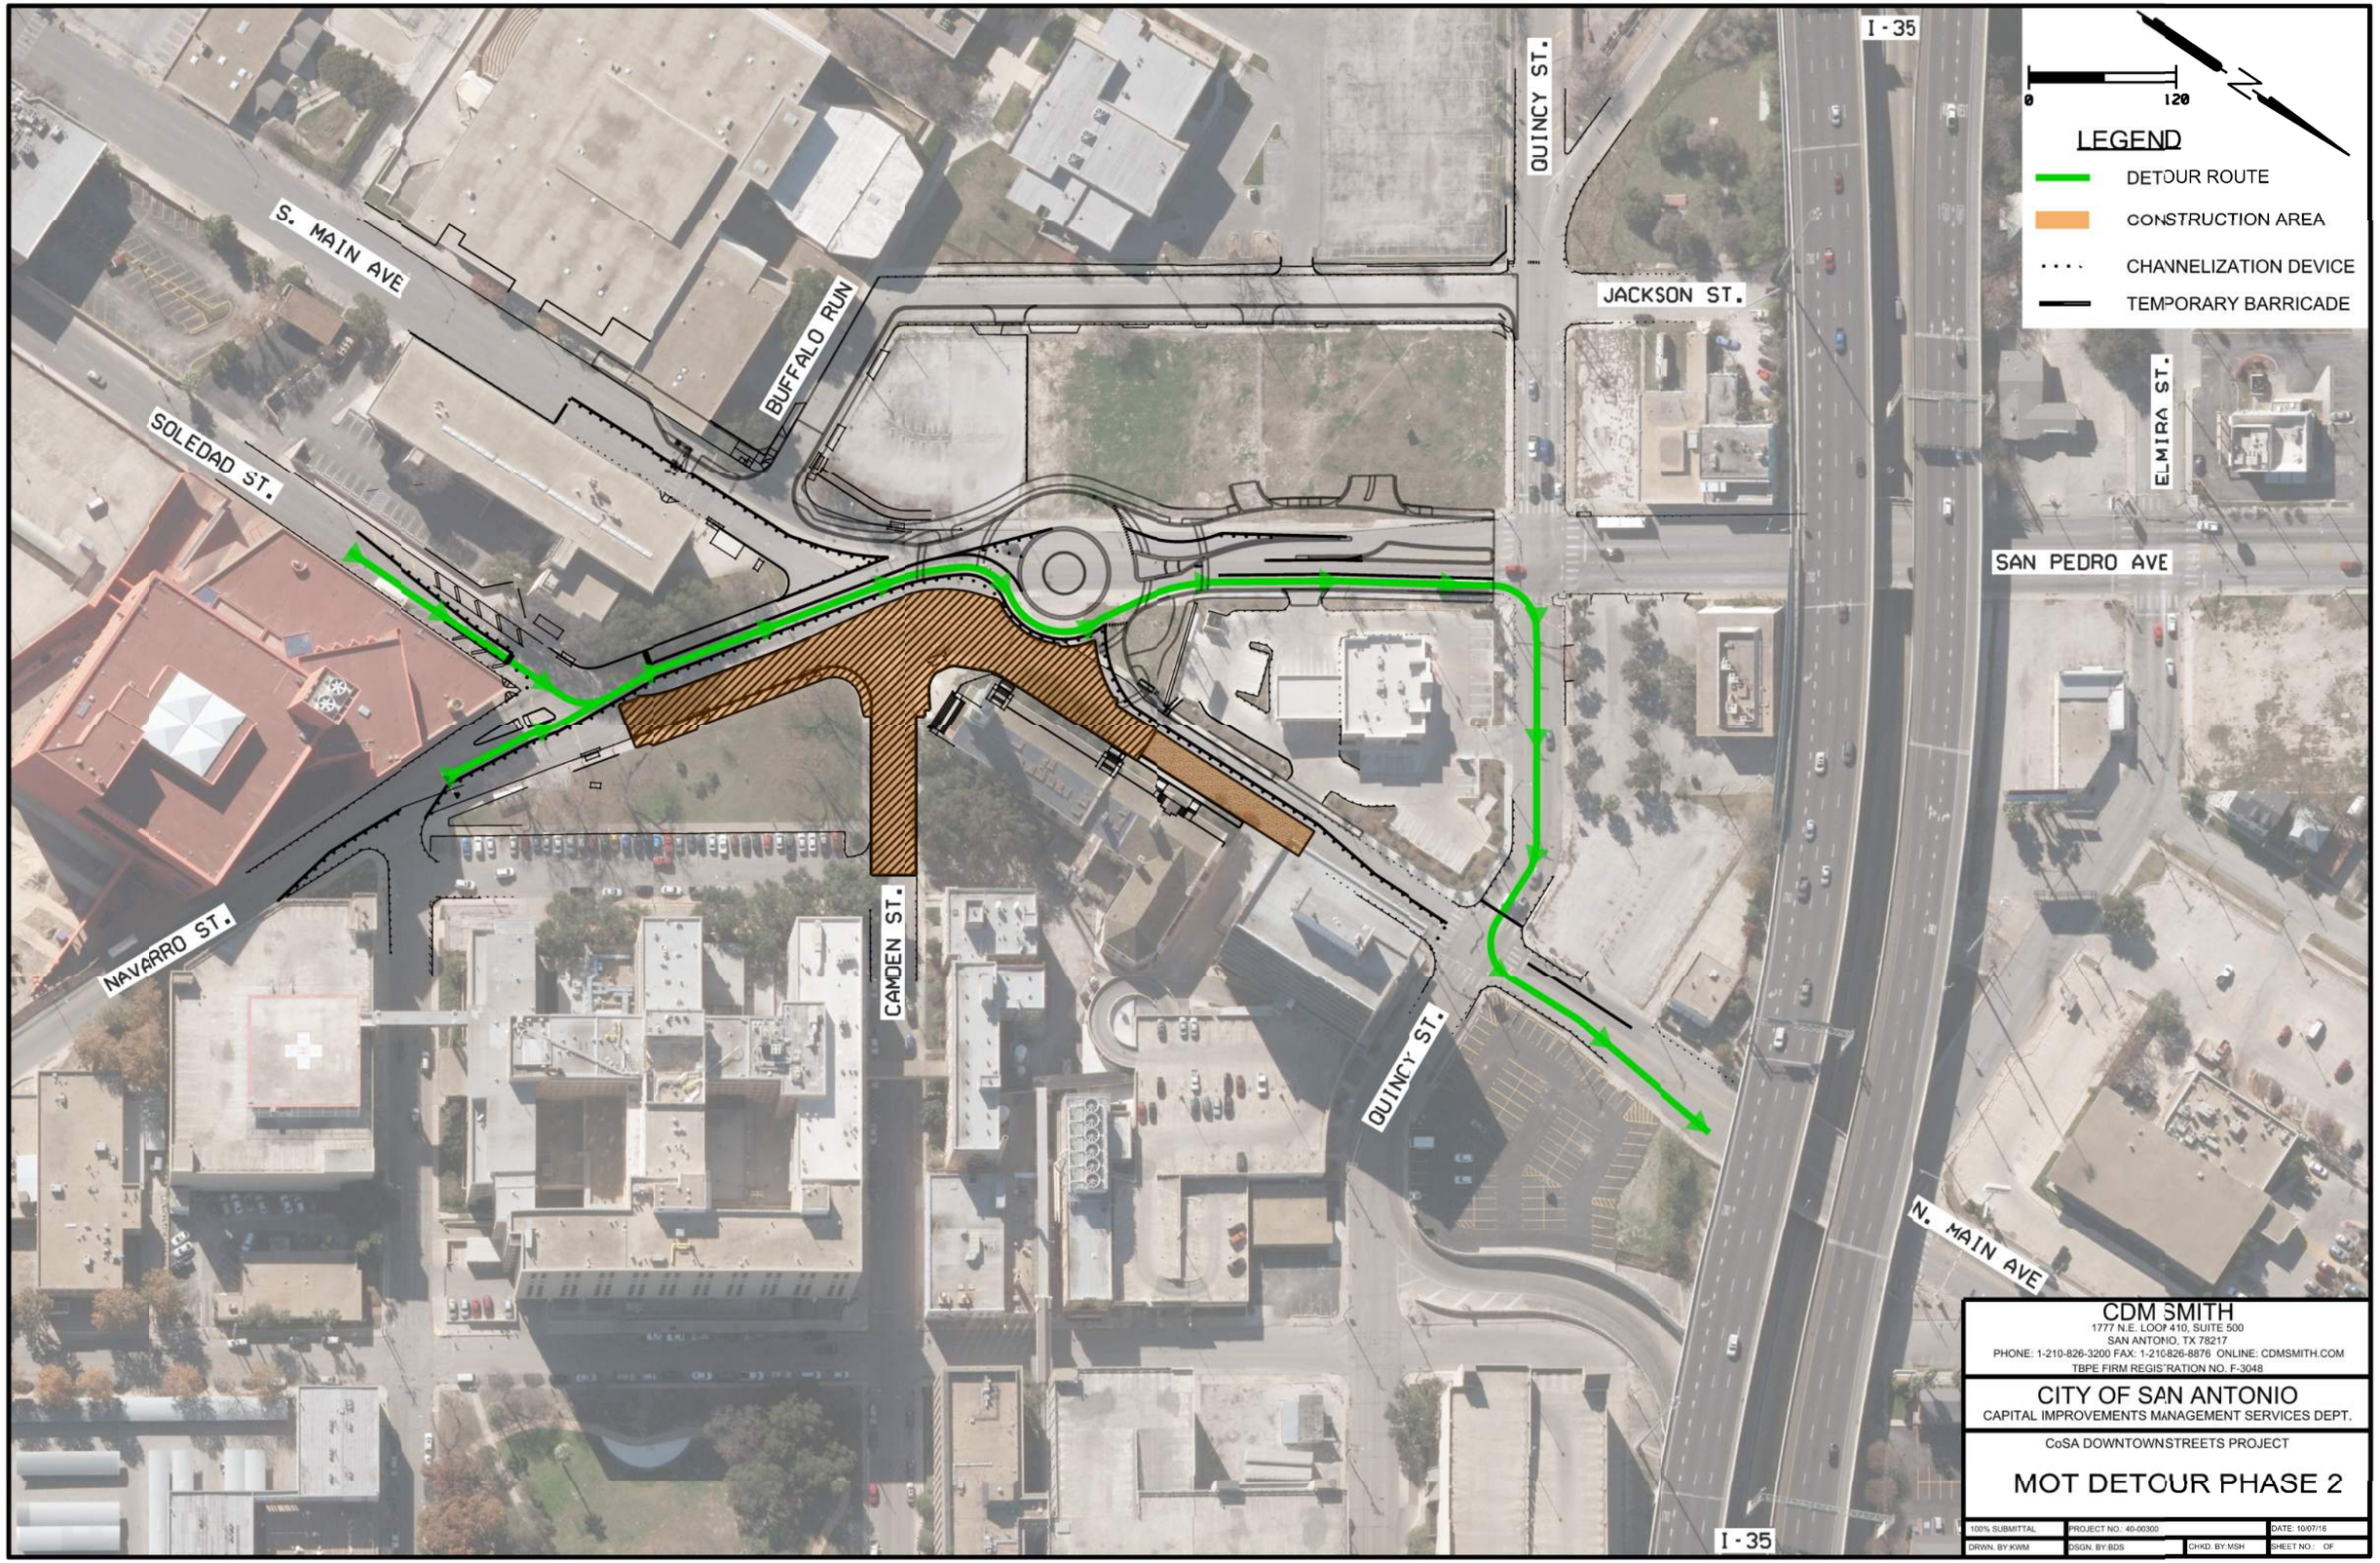

CDM SMITH
1777 N.E. LOOP 410, SUITE 500
SAN ANTONIO, TX 78217
PHONE: 1-210-826-3200 FAX: 1-210826-8876 ONLINE: CDMSMITH.COM
TBPE FIRM REGIS'RATION NO. F-3048

CITY OF SAN ANTONIO
CAPITAL IMPROVEMENTS MANAGEMENT SERVICES DEPT.

CoSA DOWNTOWNSTREETS PROJECT

MOT DETOUR PHASE 2

100% SUBMITTAL	PROJECT NO.: 40-00300		DATE: 10/07/16
DRWN. BY:KWM	DSGN. BY:BDS	CHKD. BY:MSH	SHEET NO.: OF

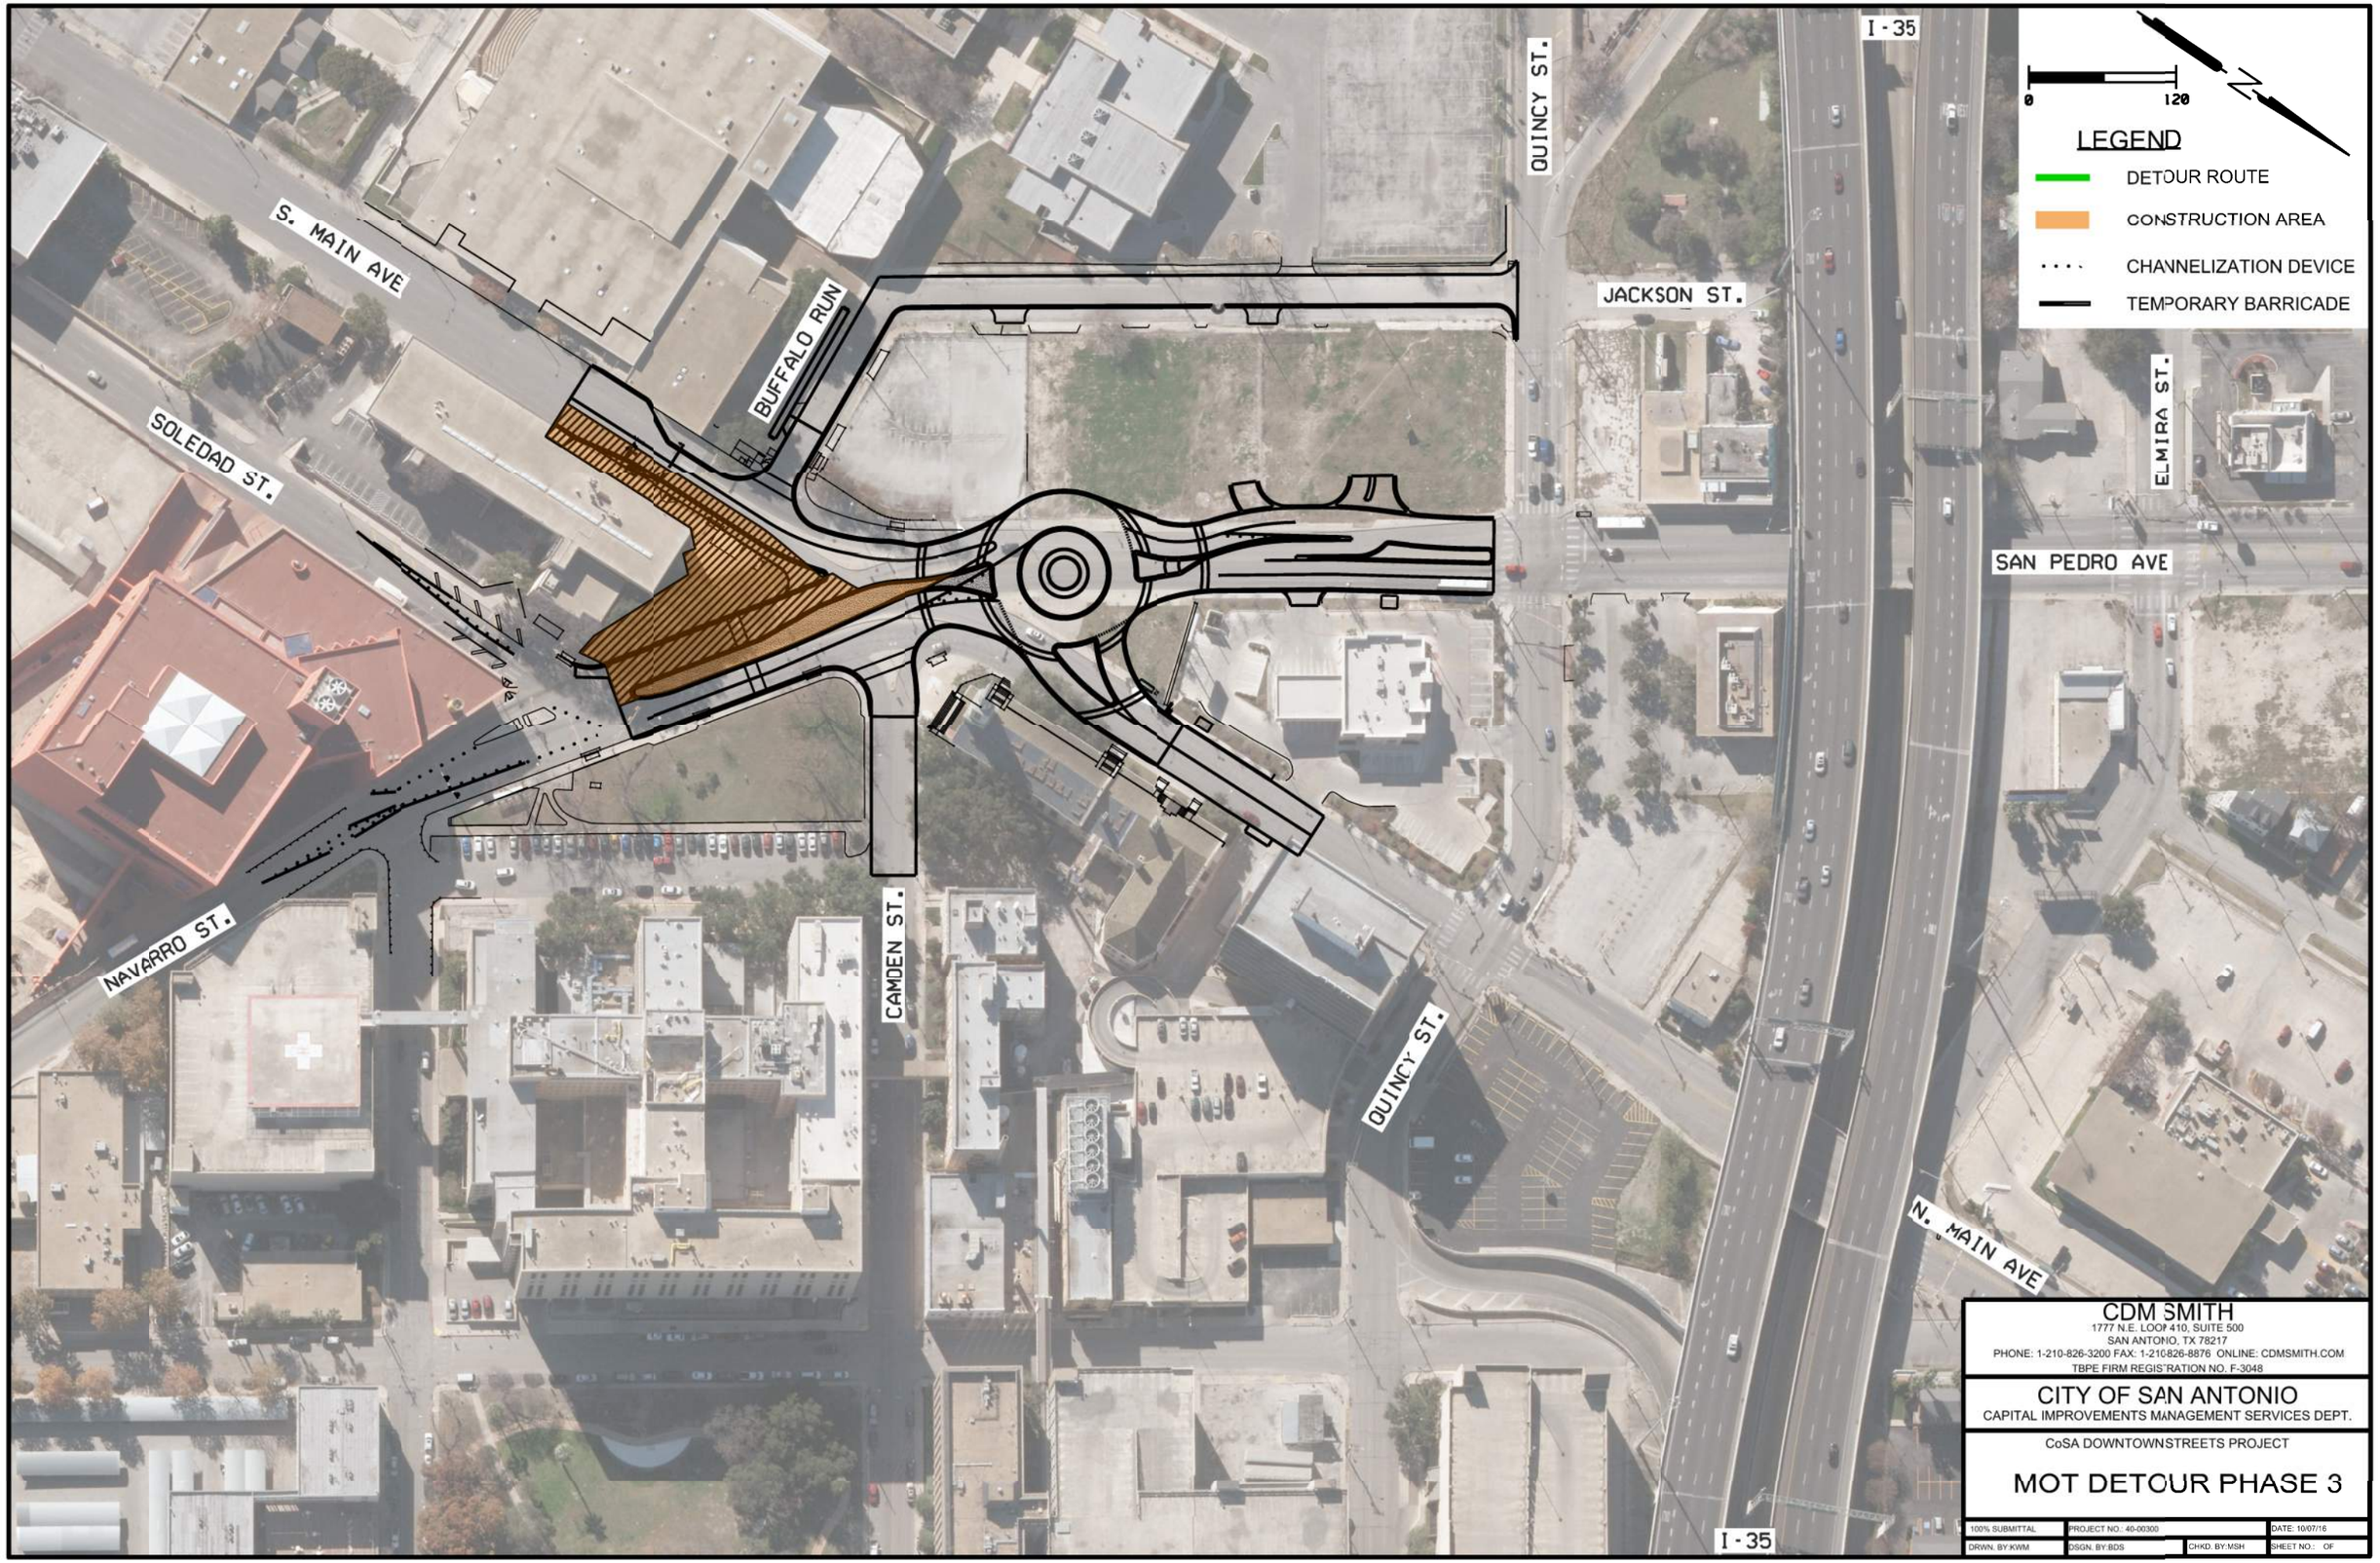
S. MAIN AVE
SOLEDAD ST.
BUFFALO RUN
QUINCY ST.
JACKSON ST.
I - 35
ELMIRA ST.
SAN PEDRO AVE
NAVARRO ST.
CAMDEN ST.
QUINCY ST.
N. MAIN AVE
I - 35
0
120
LEGEND
DETOUR ROUTE
CONSTRUCTION AREA
CHANNELIZATION DEVICE
TEMPORARY BARRICADE
CDM SMITH
1777 N.E. LOOP 410, SUITE 500
SAN ANTONIO, TX 78217
PHONE: 1-210-826-3200 FAX: 1-210826-8876 ONLINE: CDMSMITH.COM
TBPE FIRM REGIS'RATION NO. F-3048
CITY OF SAN ANTONIO
CAPITAL IMPROVEMENTS MANAGEMENT SERVICES DEPT.
CoSA DOWNTOWNSTREETS PROJECT
MOT DETOUR PHASE 3
100% SUBMITTAL
PROJECT NO.: 40-00300
DATE: 10/07/16
DRWN. BY:KWM
DSGN. BY:BDS
CHKD. BY:MSH
SHEET NO.: OF