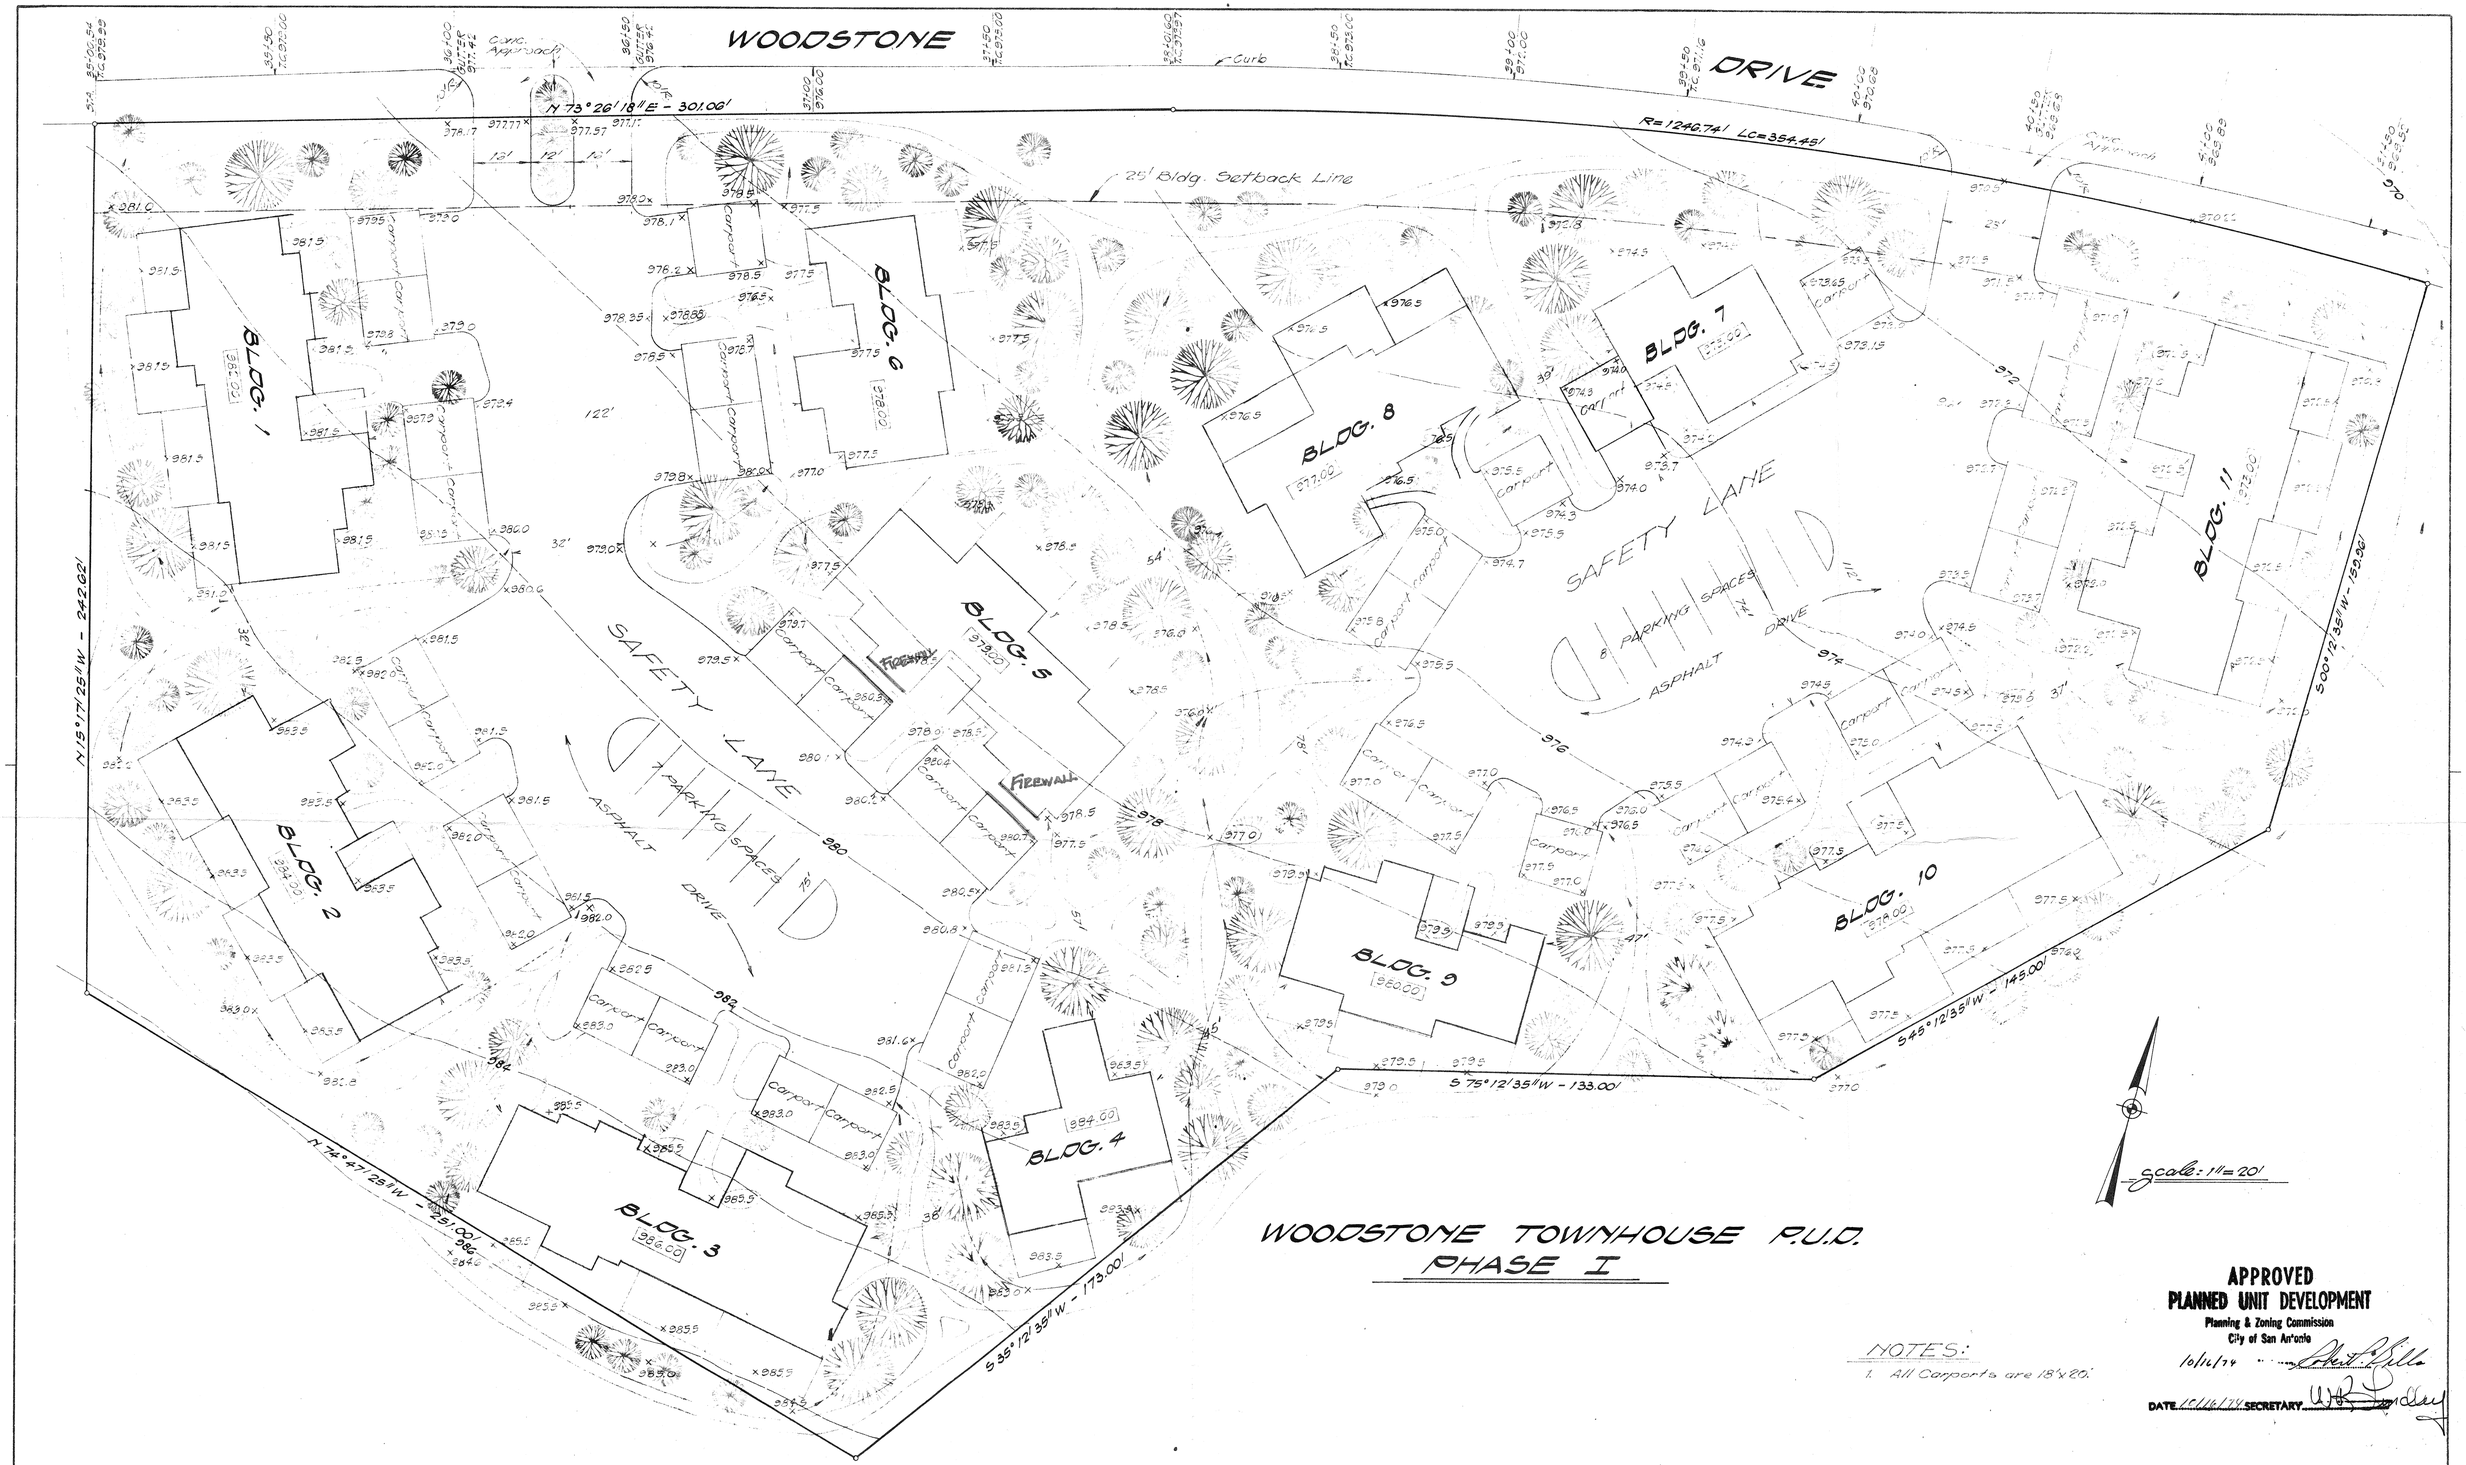

WOODSTONE TOWNHOUSE P.U.D.
PHASE I

NOTES:
1. All Carports are 18'x20'.

APPROVED
PLANNED UNIT DEVELOPMENT
Planning & Zoning Commission
City of San Antonio
10/16/74
DATE 10/16/74 SECRETARY

revisions				
	4393-A PROJECT NUMBER	Groves, Fernandez, Ludwig, Barry, Telford and Associates, Inc. CONSULTING ENGINEERS / PLANNERS	FINAL SITE PLAN	SHEET 1 of 1 sheets
	9-23-74 DATE			
	R.S.L., A.C. DRAWN BY			
	A.B.F. CHECKED BY			

#17