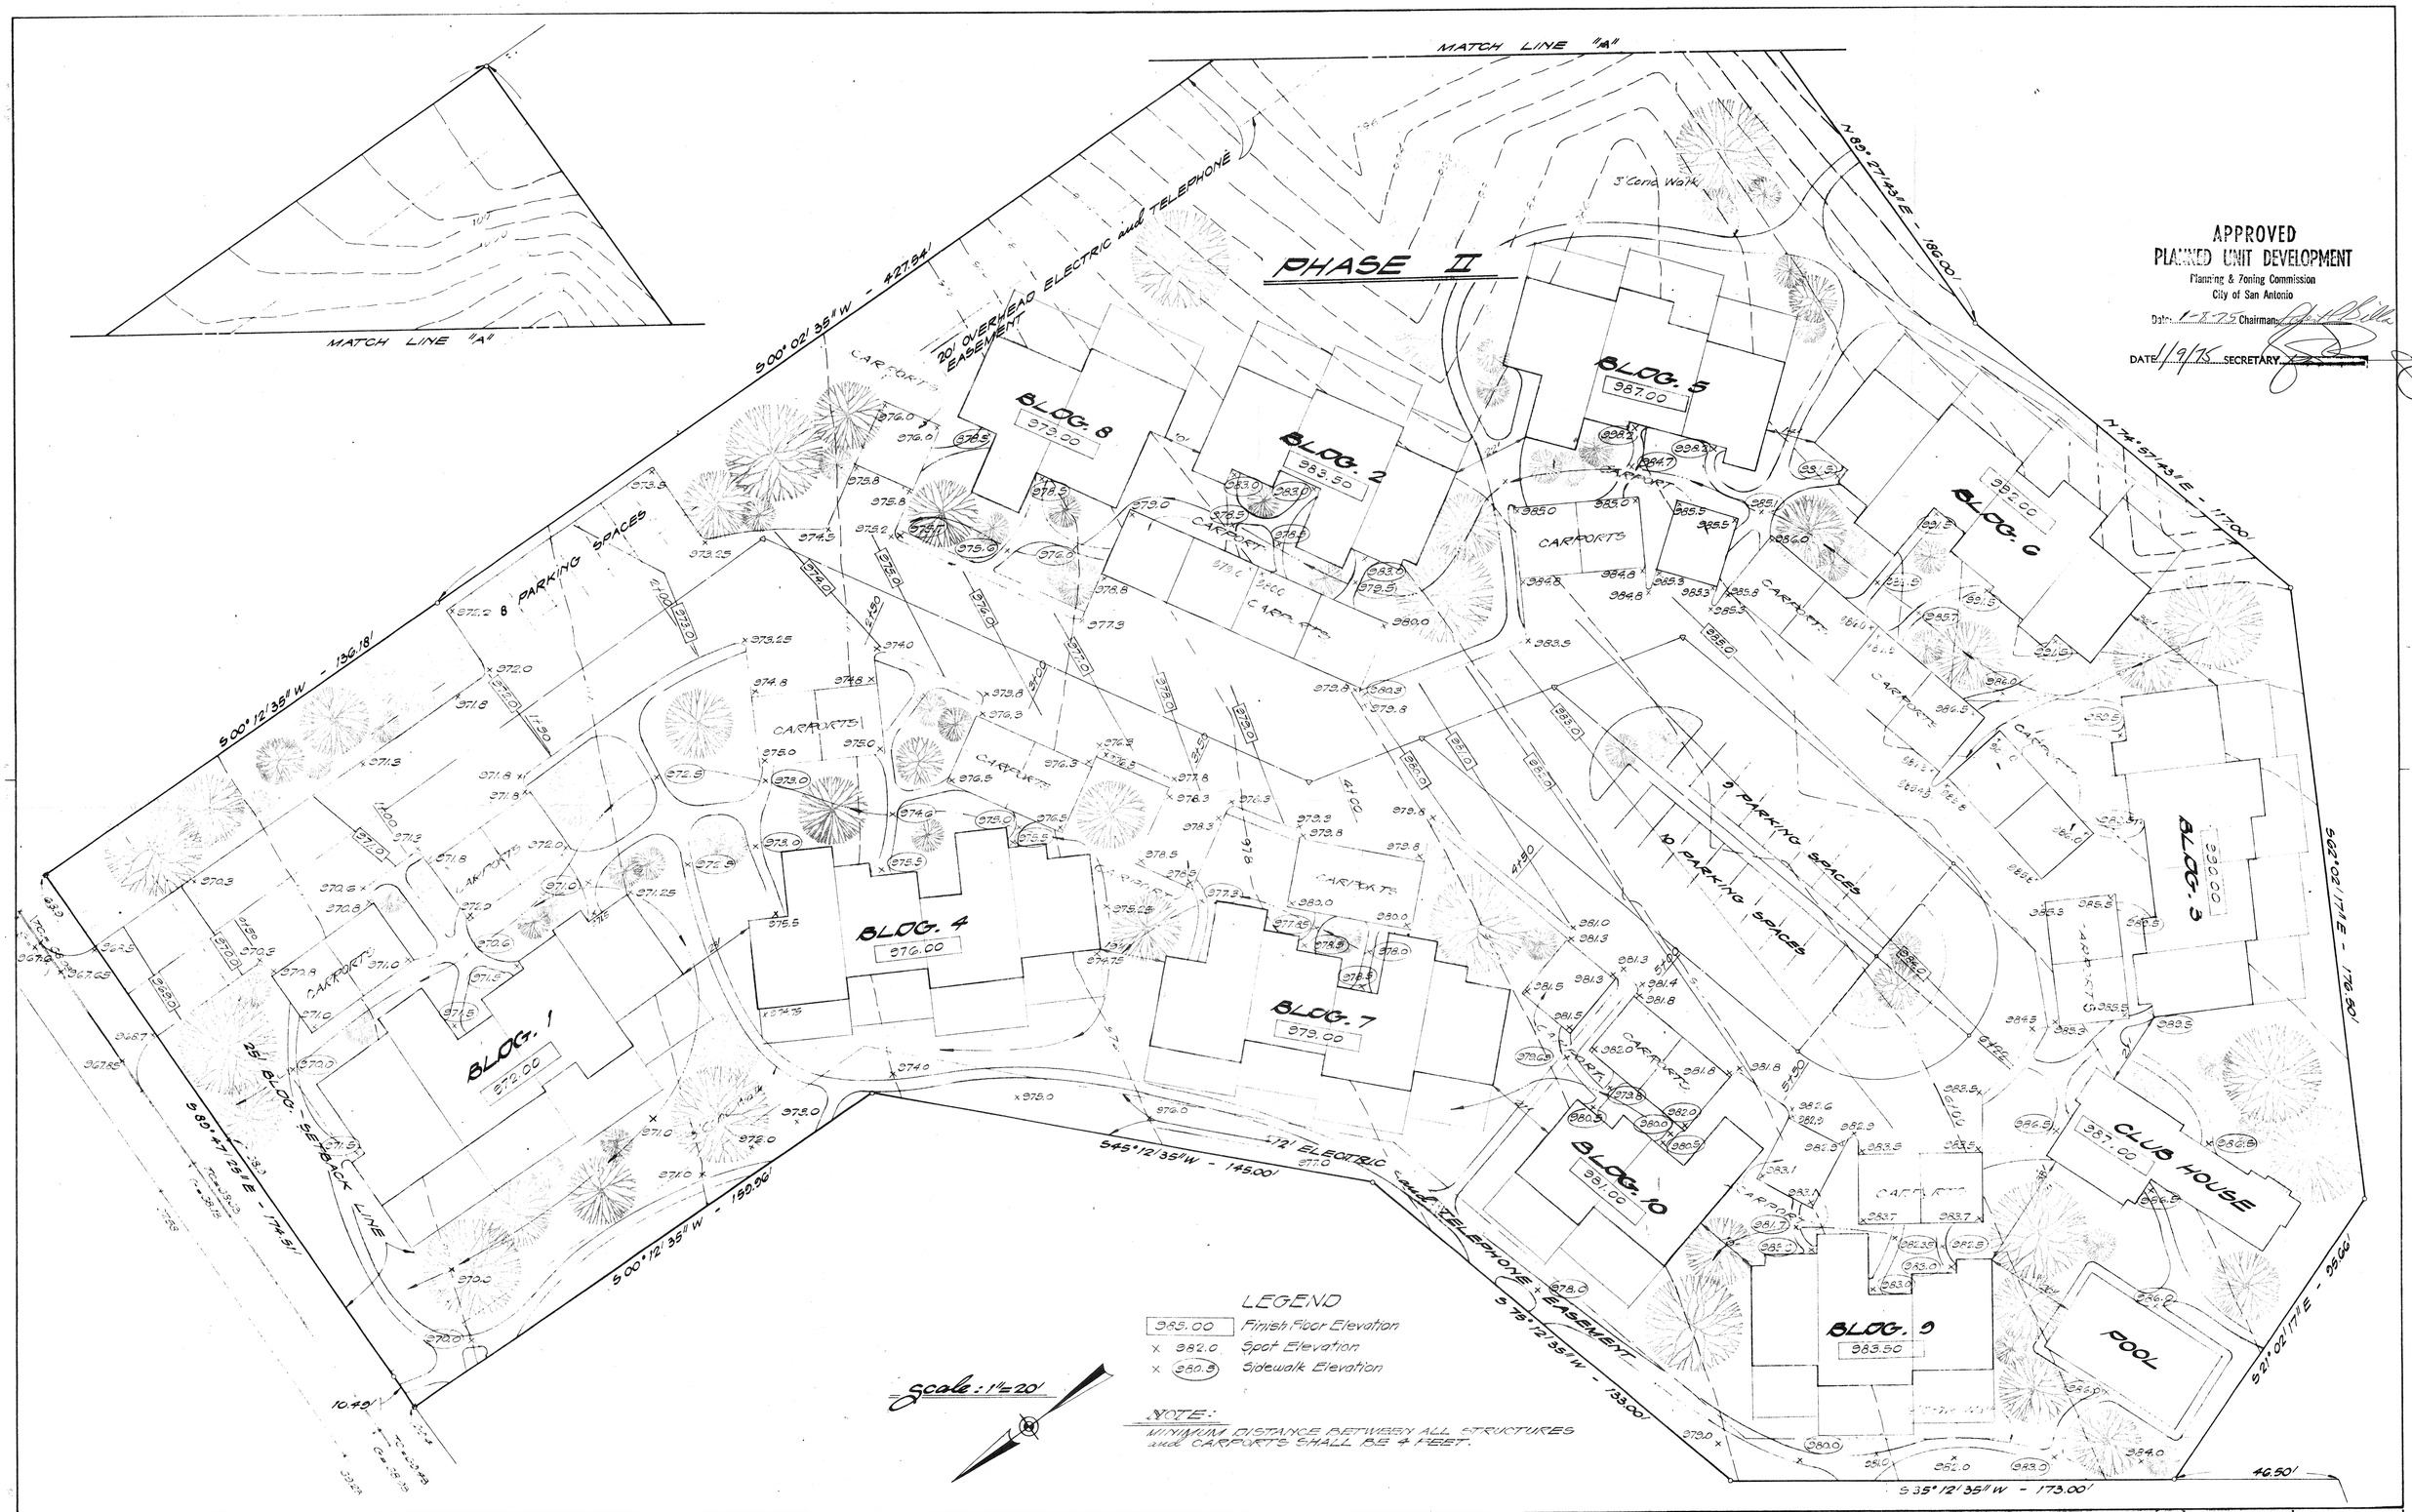

APPROVED
PLANNED UNIT DEVELOPMENT
Planning & Zoning Commission
City of San Antonio
Date: 1-8-75 Chairman
DATE 1/9/75 SECRETARY

revisions	

4333-A
PROJECT NUMBER
DATE
R.S.L., A.C.
DRAWN BY
A.B.F.
CHECKED BY

Groves, Fernandez, Ludwig, Barry, Telford and Associates, Inc.
CONSULTING ENGINEERS / PLANNERS

FINAL SITE PLAN
WOODSTONE TOWNHOUSES
PLANNED UNIT DEVELOPMENT

SHEET 1 of sheets

4333-A

#17A.

scale: 1" = 20'

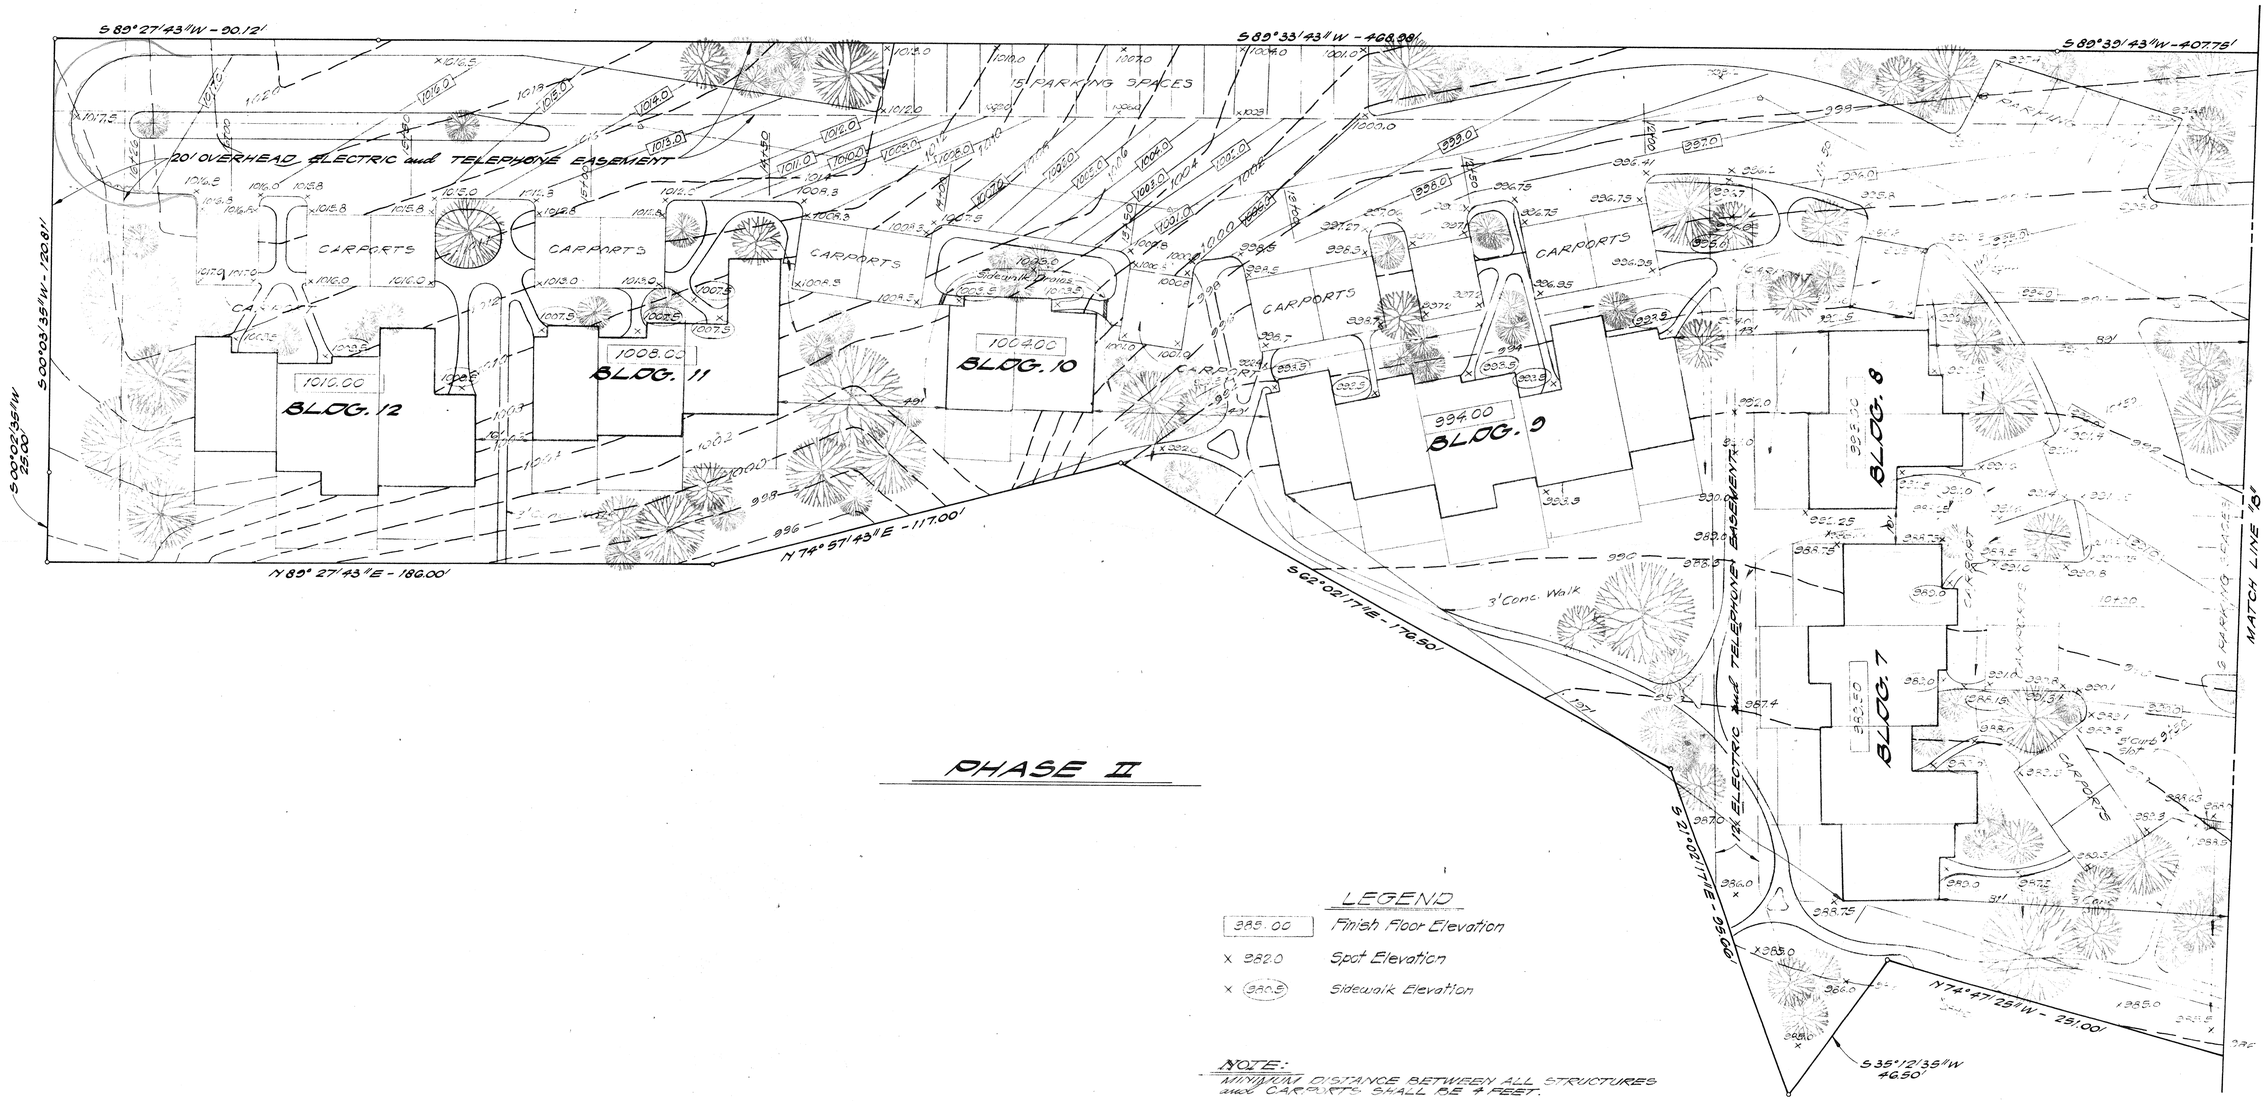

PHASE II

LEGEND

988.00	Finish Floor Elevation
x 982.0	Spot Elevation
x (980.5)	Sidewalk Elevation

NOTE:
MINIMUM DISTANCE BETWEEN ALL STRUCTURES and CARPORTS SHALL BE 7 FEET.

revisions		4393-A PROJECT NUMBER	Groves, Fernandez, Ludwig, Barry, Telford and Associates, Inc. CONSULTING ENGINEERS / PLANNERS	FINAL SITE PLAN WOODSTONE TOWNHOUSES PLANNED UNIT DEVELOPMENT	SHEET 2 of sheets
		DATE R.S.L., A.C. DRAWN BY A.B.F. CHECKED BY			

#17A

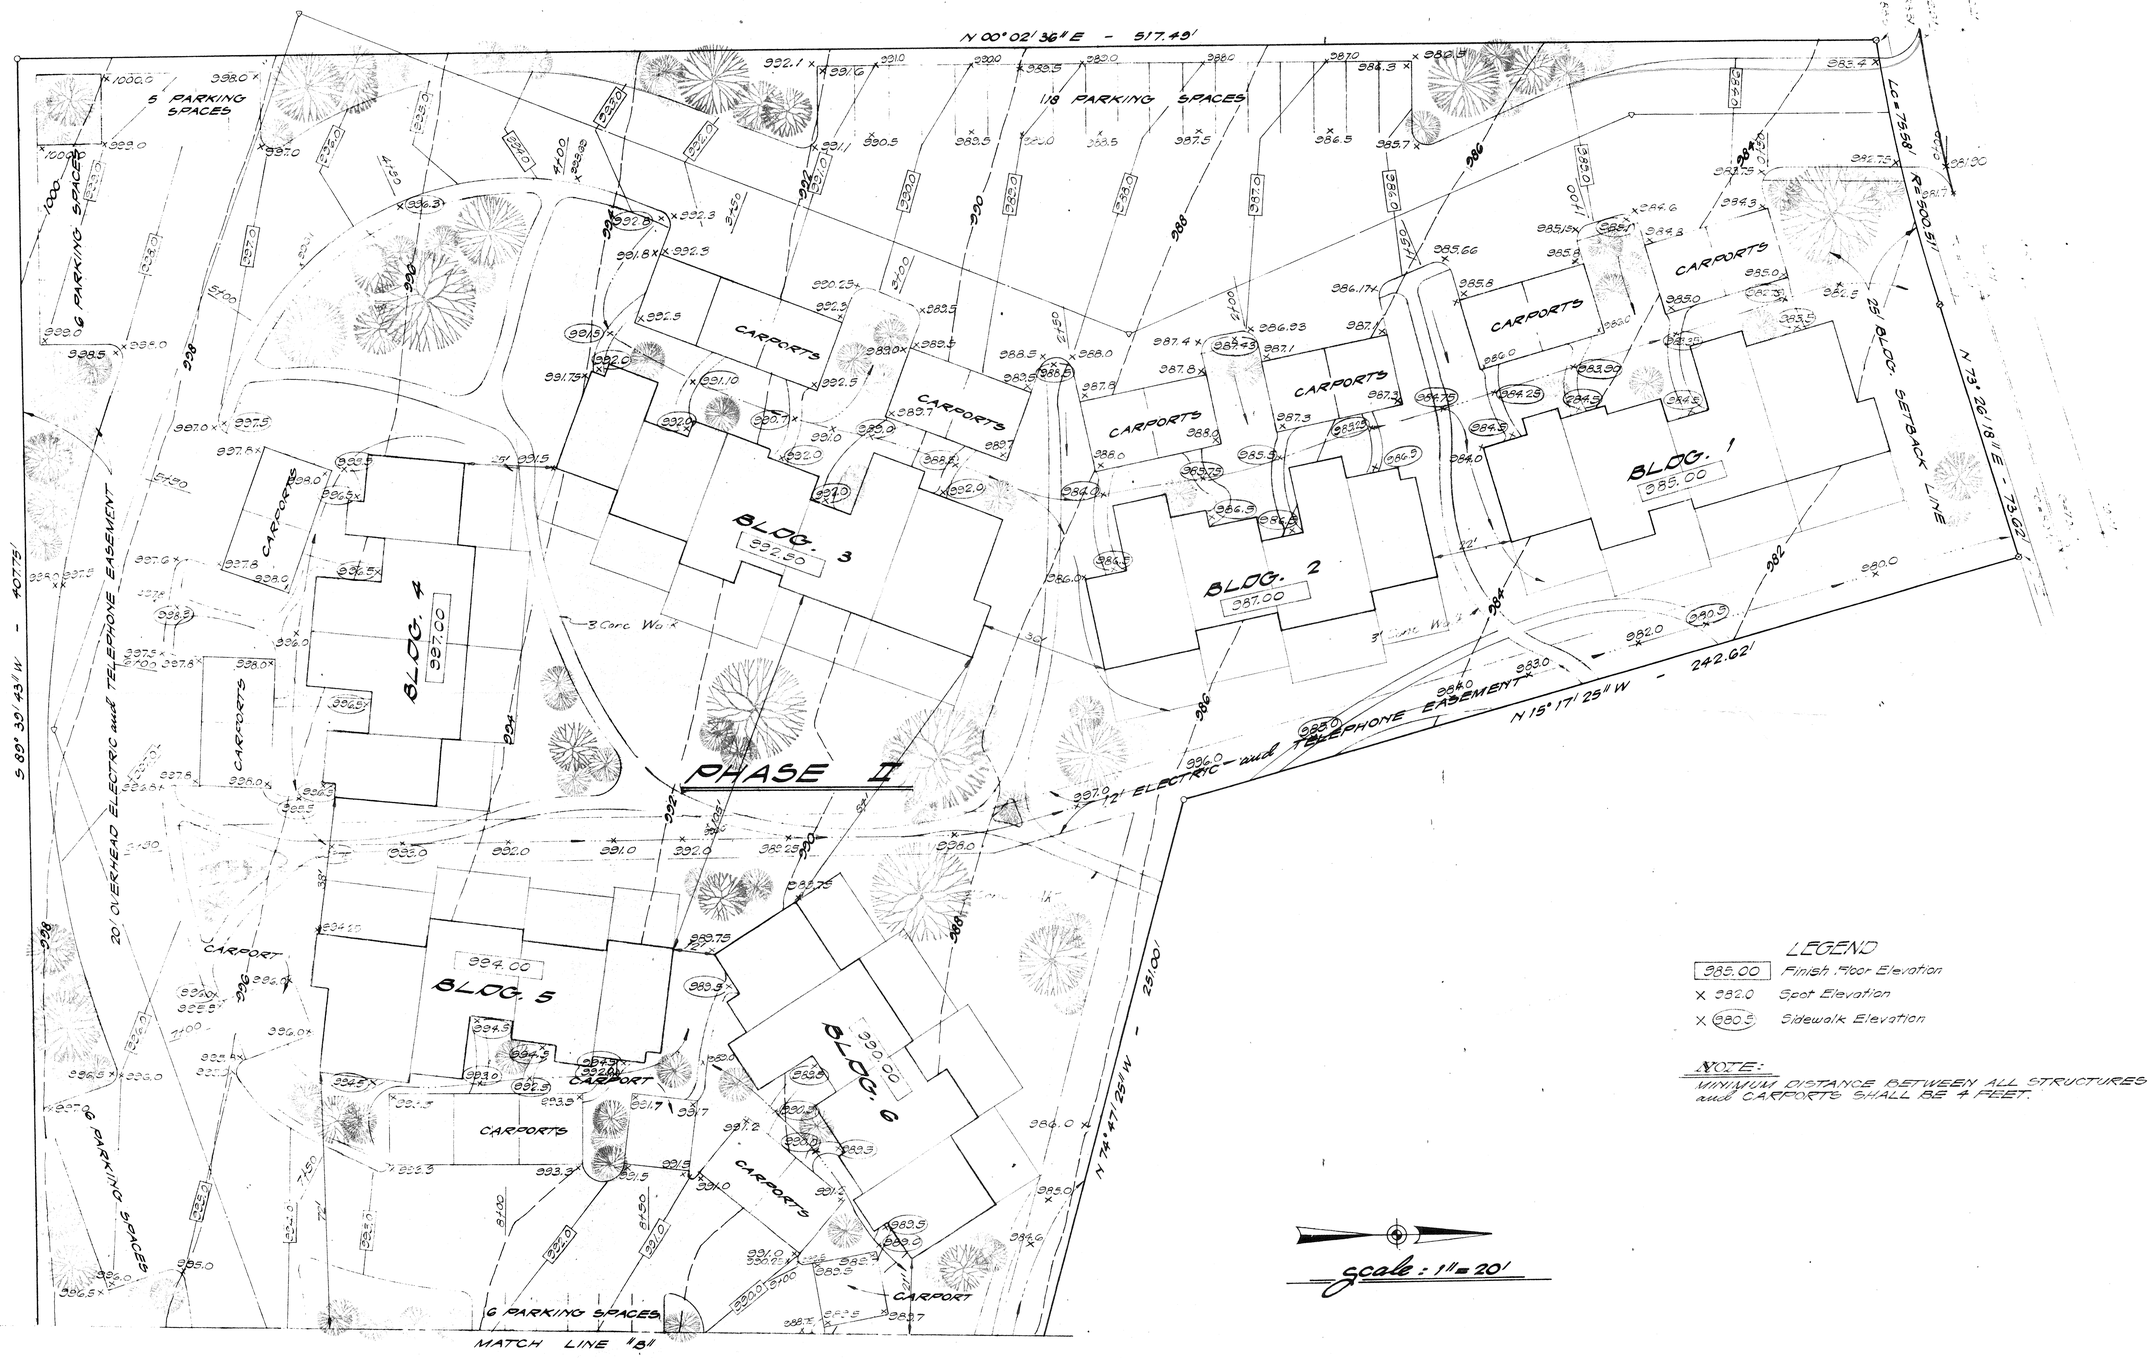

revisions	4393-A PROJECT NUMBER	Groves, Fernandez, Ludwig, Barry, Telford and Associates, Inc. CONSULTING ENGINEERS / PLANNERS	FINAL SITE PLAN WOODSTONE TOWNHOUSES PLANNED UNIT DEVELOPMENT	SHEET 3 of sheets
	DATE R.S.L. A.C. DRAWN BY A.B.F. CHECKED BY			

#17A