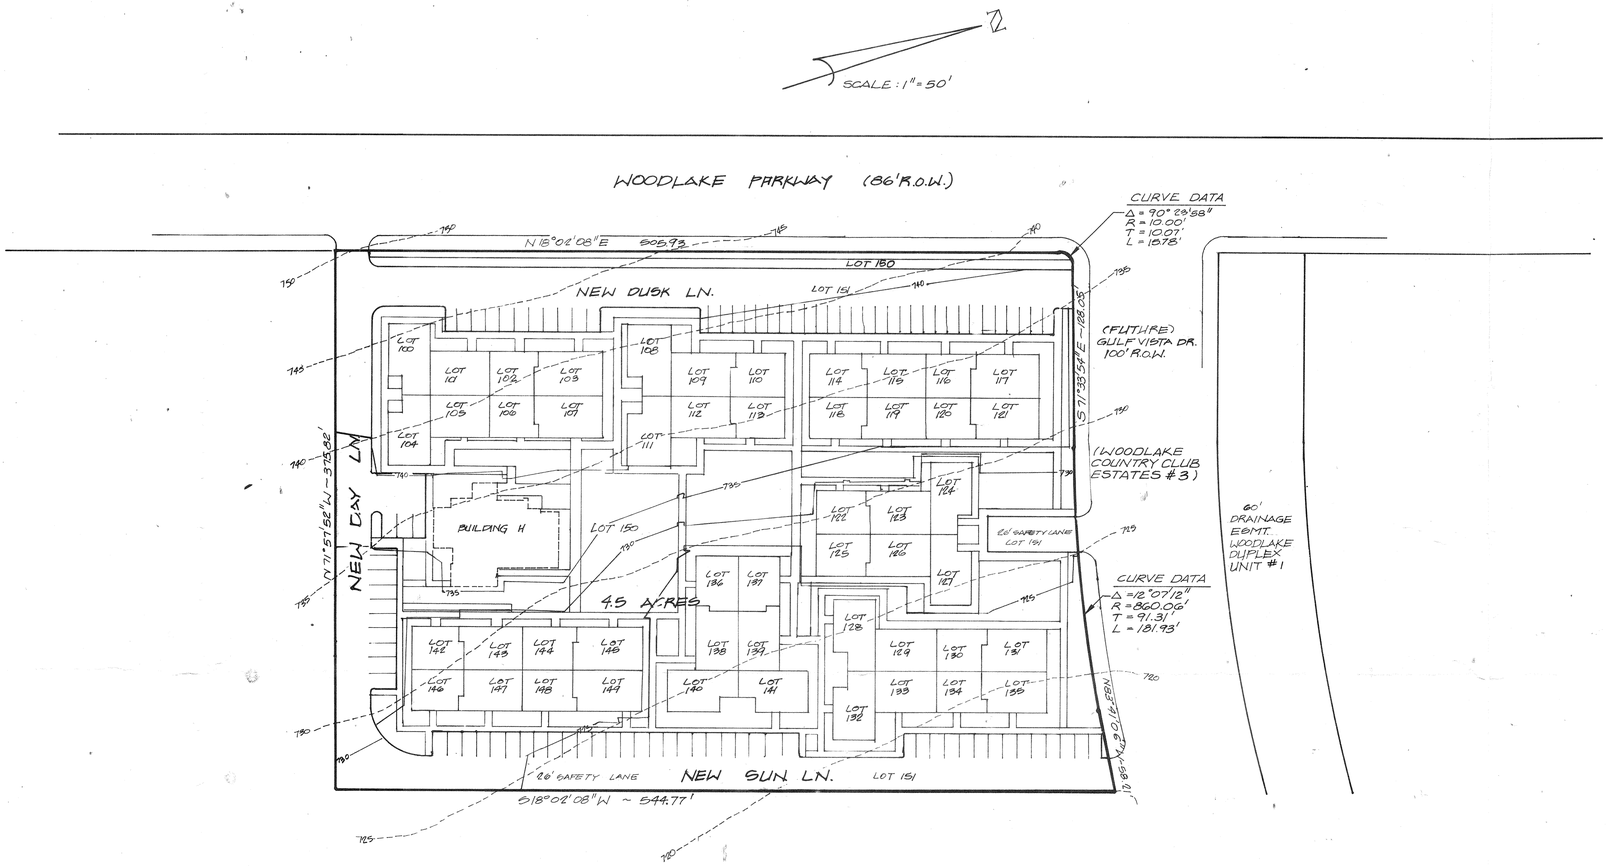

SUBJECT PROPERTY TO BE SERVICED BY THE MARTINEZ CREEK WASTEWATER TREATMENT PLANT (T.D.W.R. PERMIT No. 10799-01)
WATER TO BE PROVIDED BY CITY OF SAN ANTONIO.

PRESENT ZONING - R-6
PROPOSED ZONING - R-6

LOT AREA	=	59,815 SQ. FT.
ROAD AREA	=	37,992 SQ. FT.
COMMON AREA	=	98,214 SQ. FT.
TOTAL AREA	=	196,021 SQ. FT.

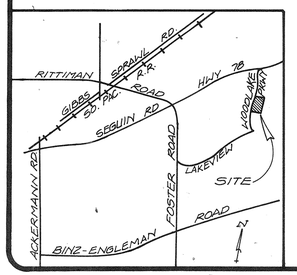

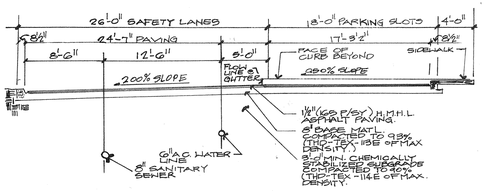

TYPICAL SECTION-SAFETY LANE "A"
NOT TO SCALE

192

FINAL P.U.D. PLAN

WOODLAKE TOWNHOMES P.U.D.

SAN ANTONIO TEXAS

dabney·byrn & associates, inc.
consulting civil electrical structural mechanical engineers
8848 broadway
(512) 821-6764
san antonio, texas 78217

STATE OF TEXAS
EUGENE E. DABNEY
20667
REGISTERED PROFESSIONAL ENGINEER

NO	DATE	REVISIONS

DATE: SEPT '84

PROJECT NO. 11140

SHEET NUMBER

OF ____ SHEETS