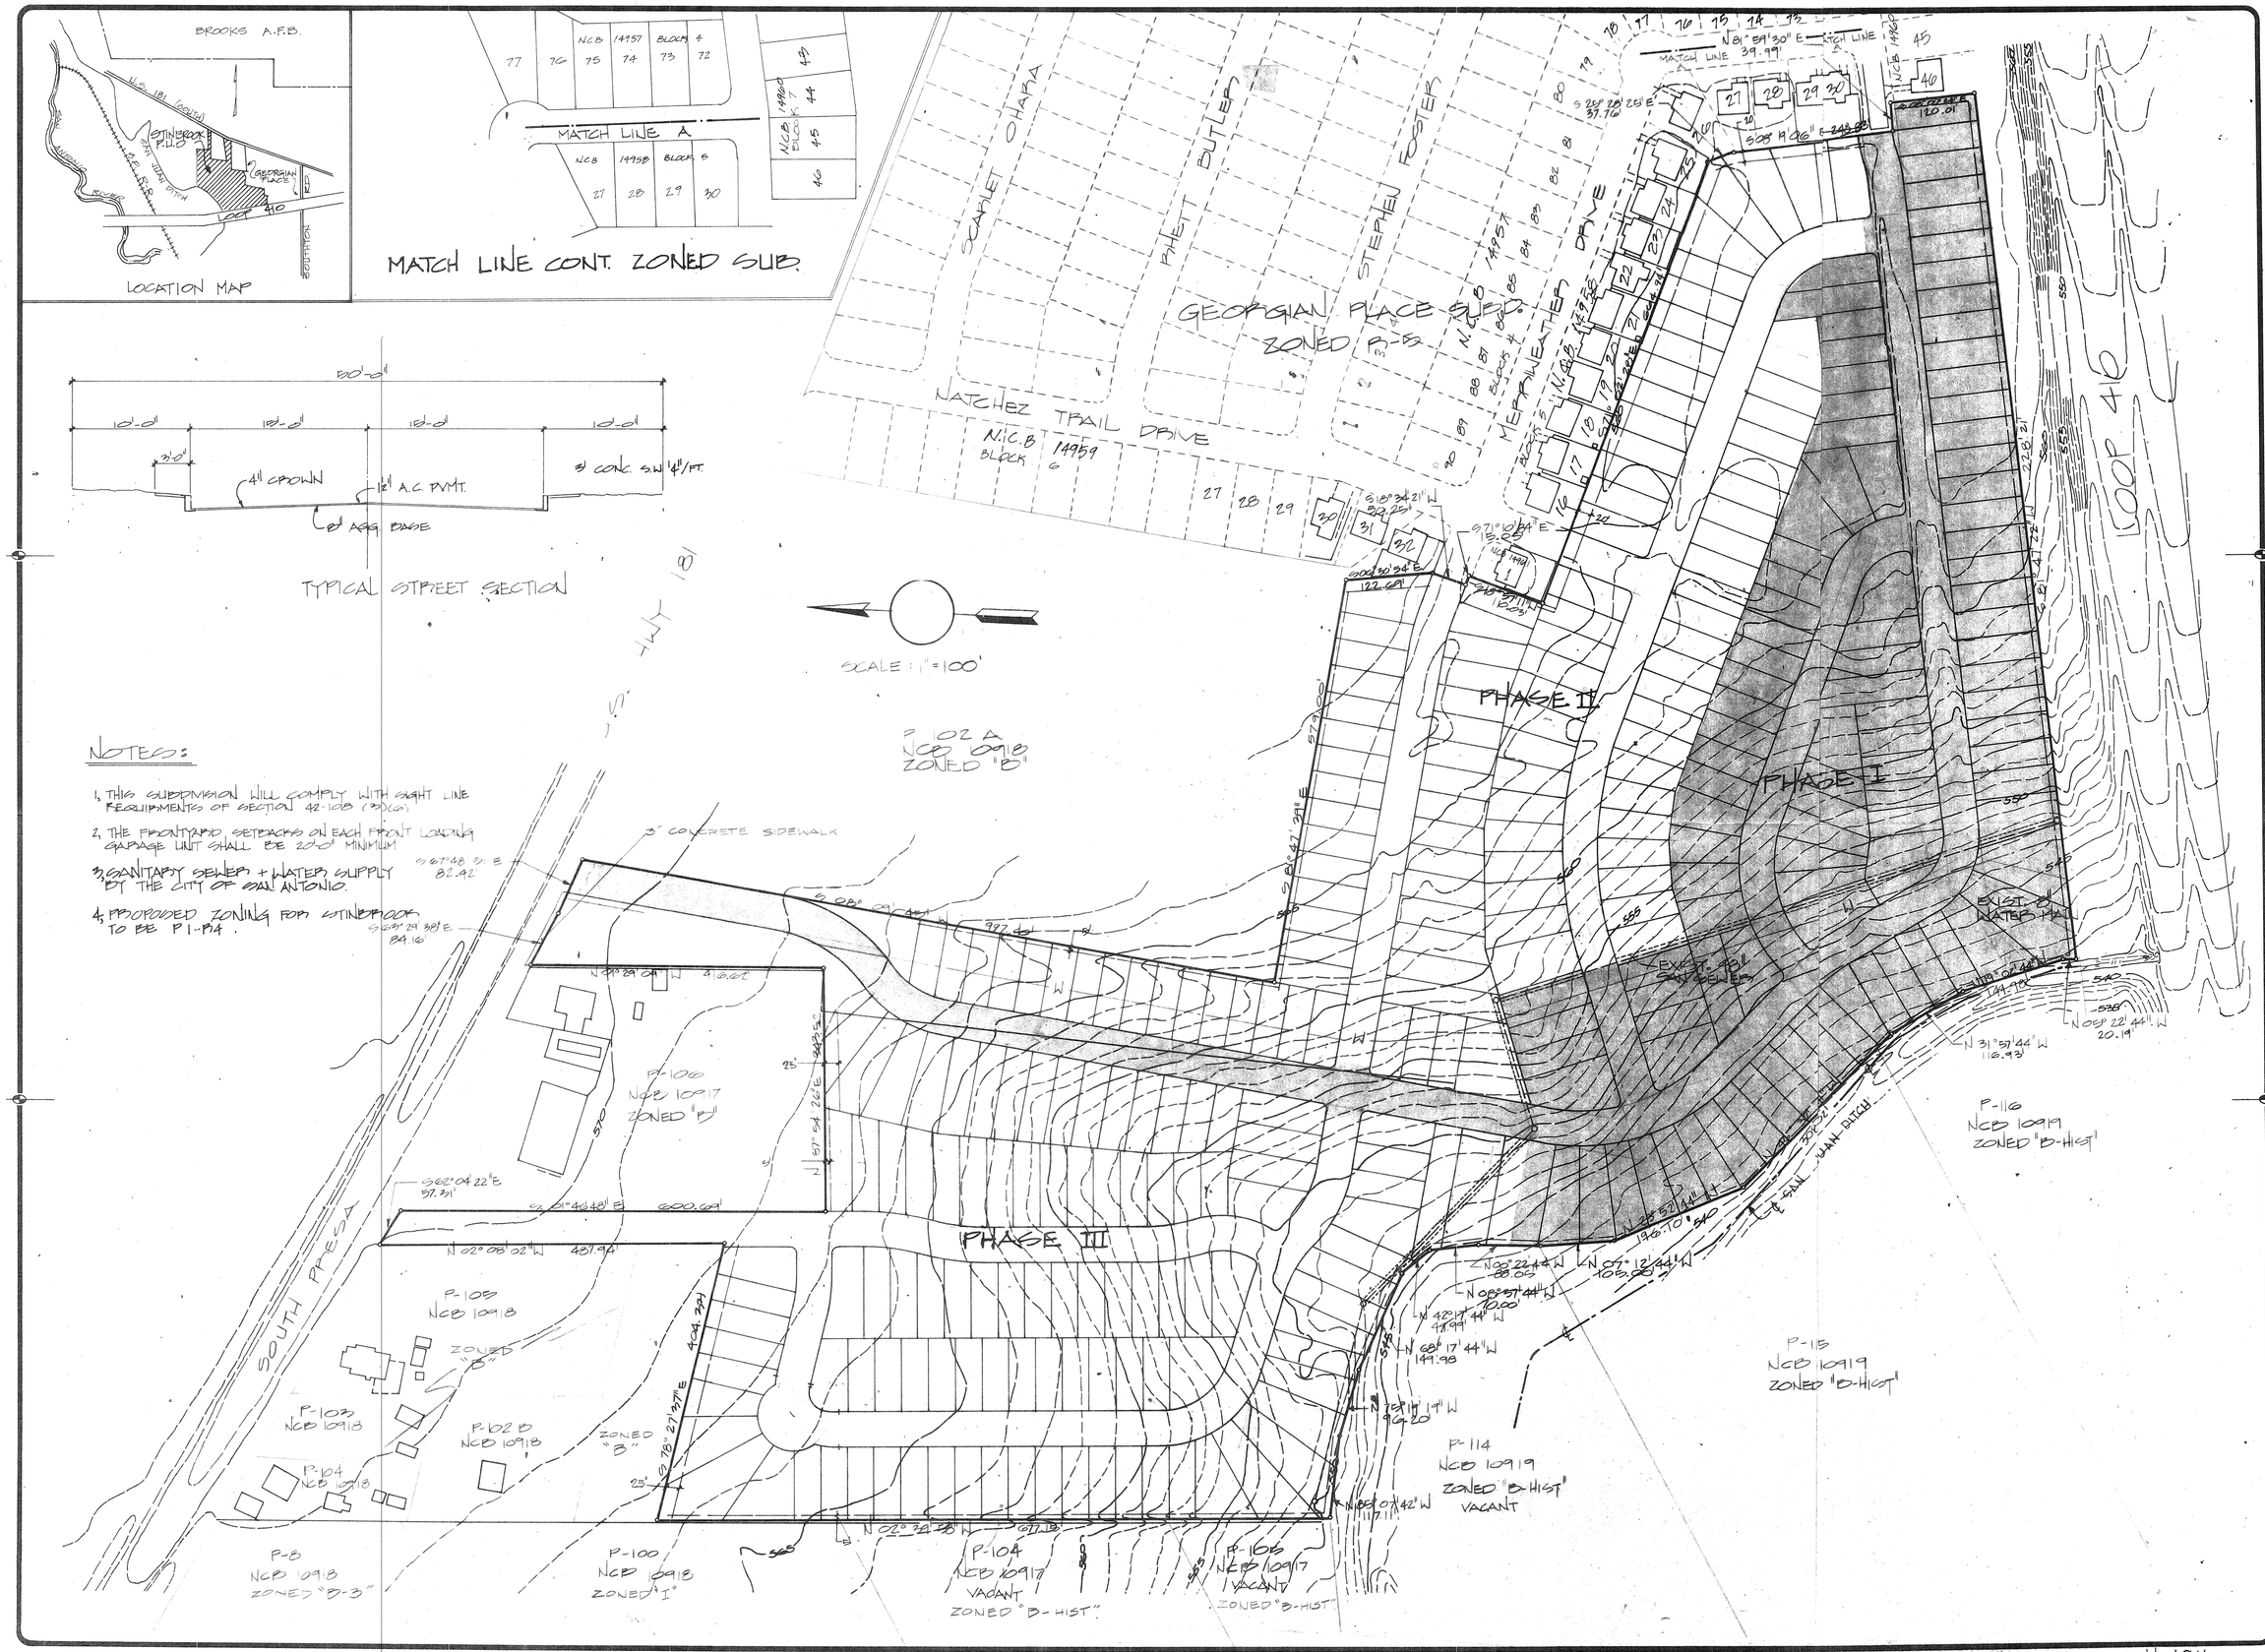

STINBROOK P.U.D.
(PRELIMINARY)

TEXAS

THE DABNEY GROUP,
consulting engineers

CIVIL · STRUCTURAL
ELECTRICAL · MECHANICAL
LAND PLANNERS

2391 N.E. LOOP 410
SUITE 404
(512) 656-7204
SAN ANTONIO, TEXAS 7821

NO.	DATE	REVISION

DATE: NOV. 7, 1984

PROJECT NO. 11189

SHEET NUMBER
SP-1
OF ____ SHEET

190