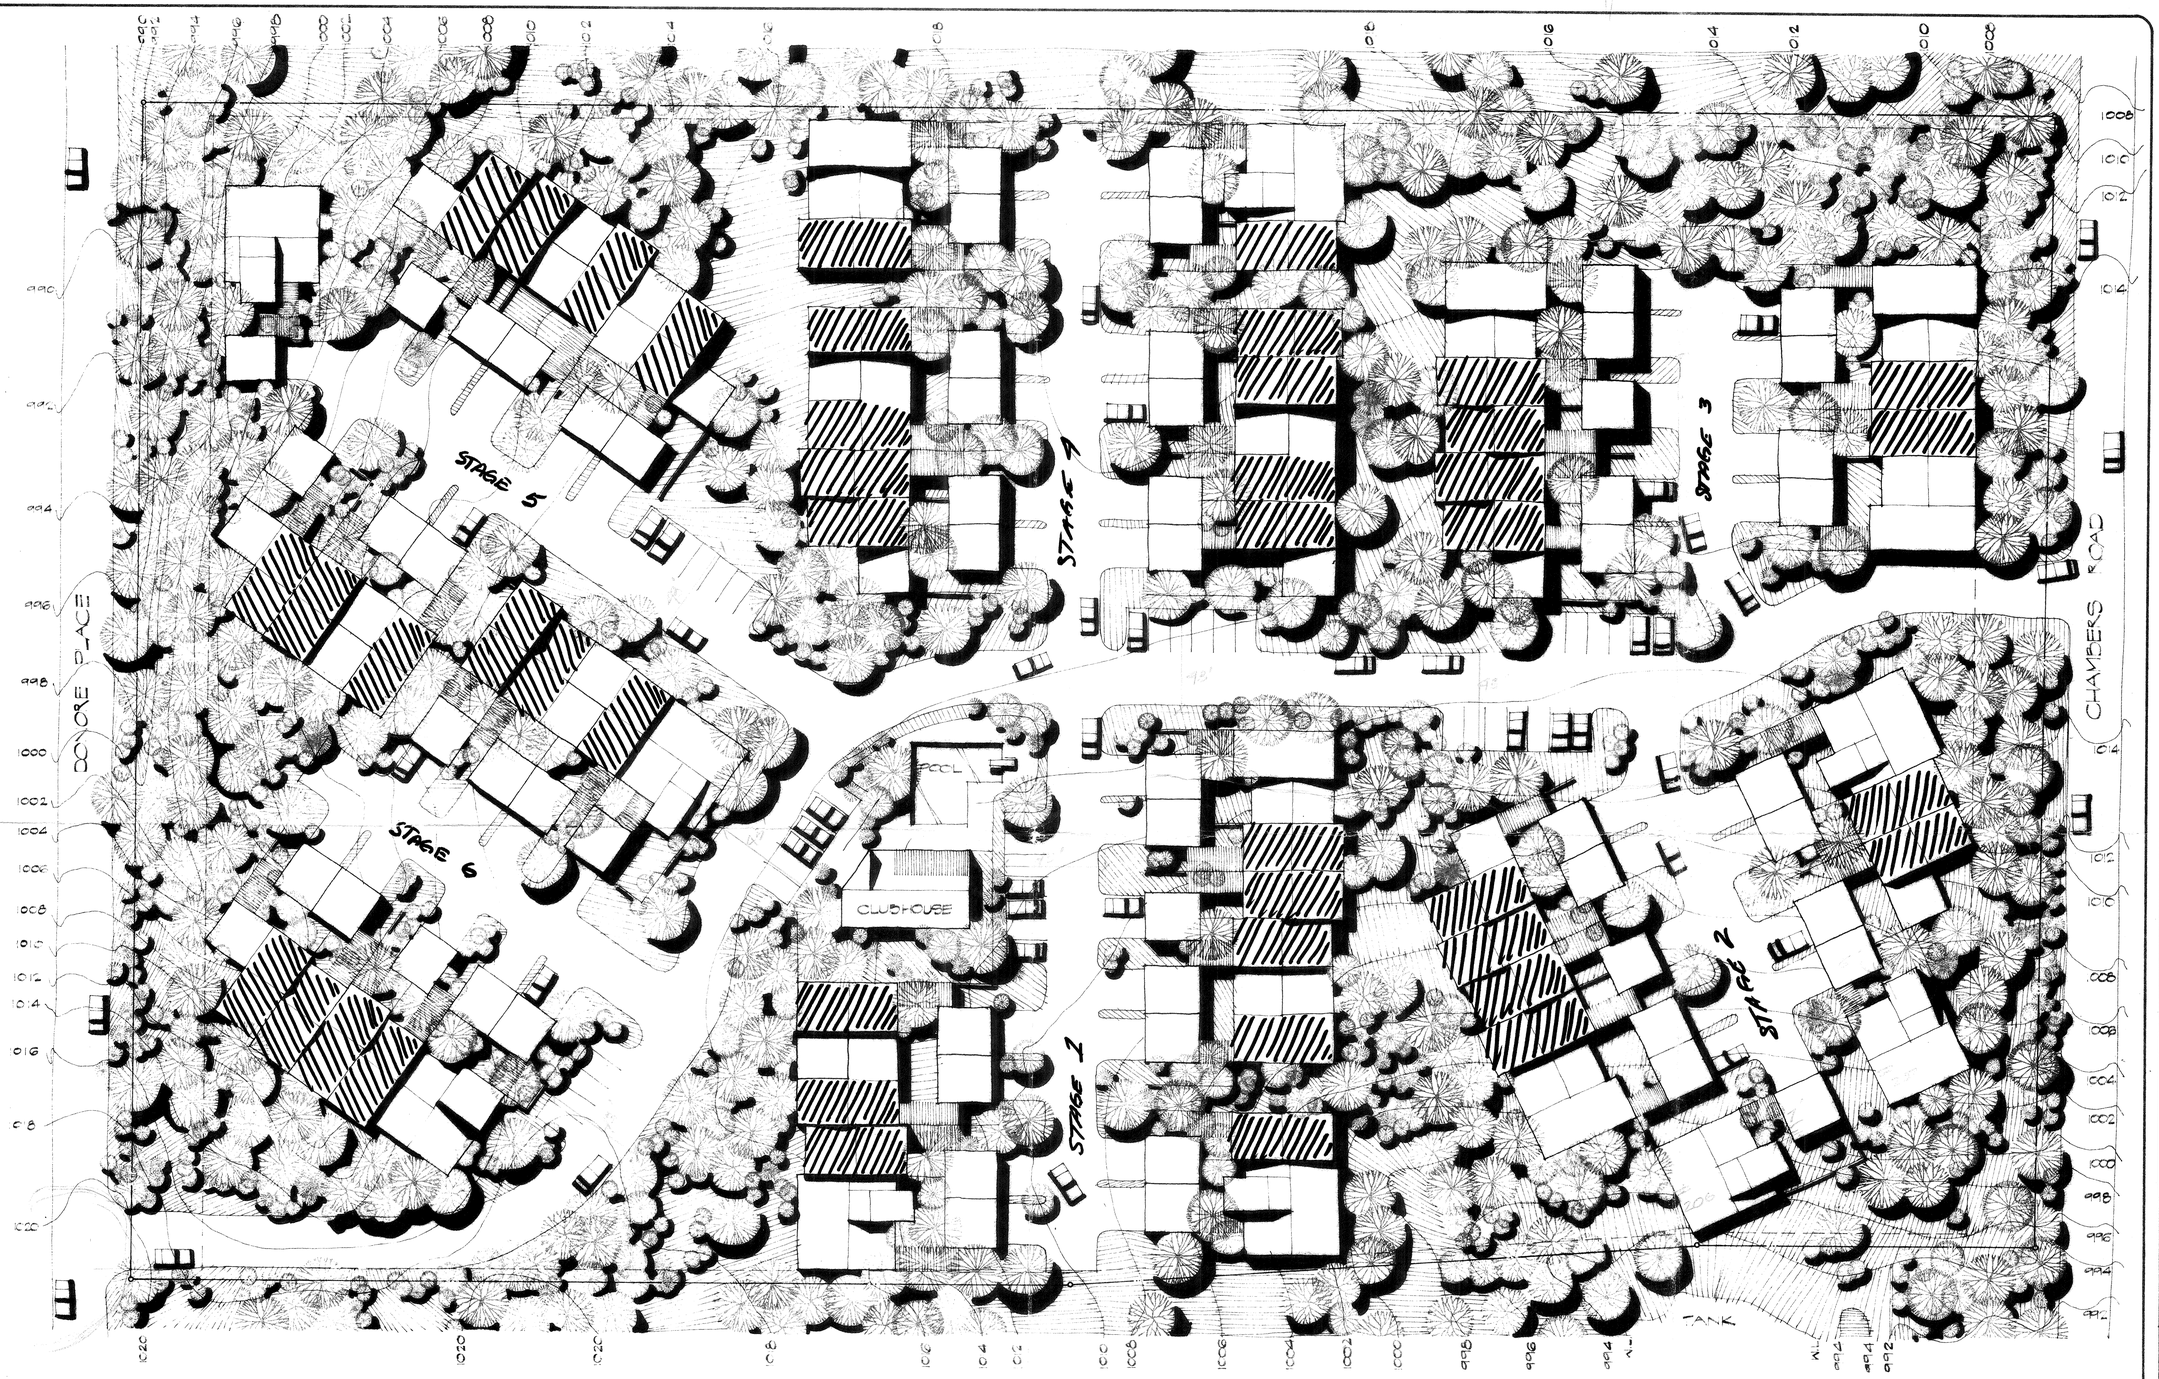

OAKS NORTHWEST
PUD - FINAL PLAN

INDICATES 2 STORY

site plan

1" = 30'-0"

NORTH

APPROVED
PLANNED UNIT DEVELOPMENT
Planning & Zoning Commission
City of San Antonio
Date: 6/12/79 Chairman:
DATE: 6/19/79 SECRETARY:

Robert V. Buck & Associates
Architects
A.I.A.
Suite 704 GPM Life Building
San Antonio, Texas 78216 344-8367

Date:
Drawn by:
Checked by:
Job No.:
Revisions:

#3
Sheet No.
sd 1
of