LOCATION MAP

ACREAGE INVOLVED

LEGAL DOCUMENTS

TWO CAR GARAGES?

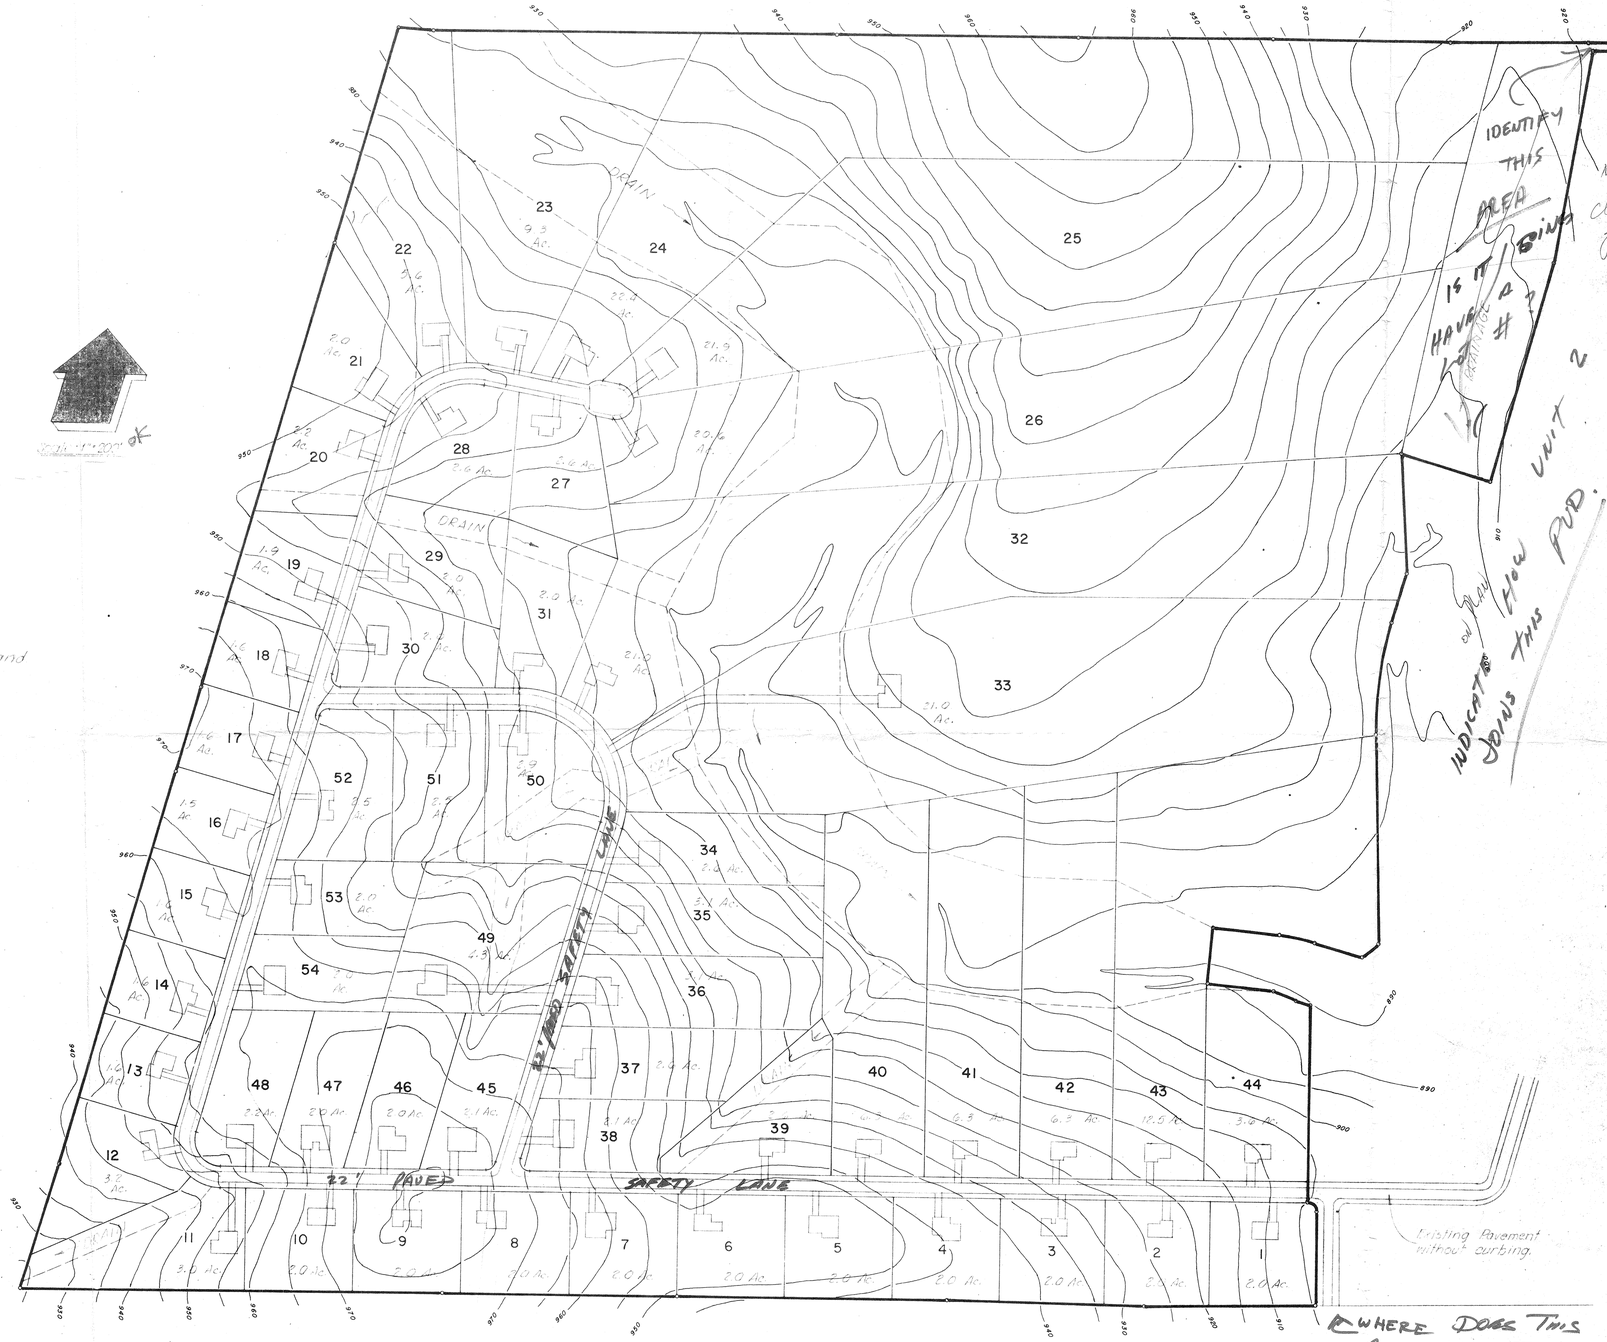

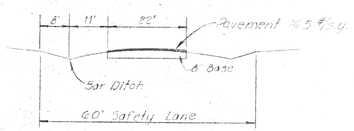

PROPOSED SAFETY LANE IMPROVEMENTS

8 copies

#48

STATE OF TEXAS D. R. FRAZOR 16971	SCALE 1" = 200' DESIGNED BY D.R.F. DRAWN BY P.H. DRAWN BY CHECKED BY D.R.F.	D. R. FRAZOR & ASSOCIATES CONSULTING ENGINEERS SAN ANTONIO TEXAS	~~PRELIMANARY~~ FINAL PLAN **NORTH SAN ANTONIO HILLS** PLANNED UNIT DEVELOPMENT UNIT ?	SHEET 1 OF 1 DATE FE. 1978 PROJ'CT NO. 625