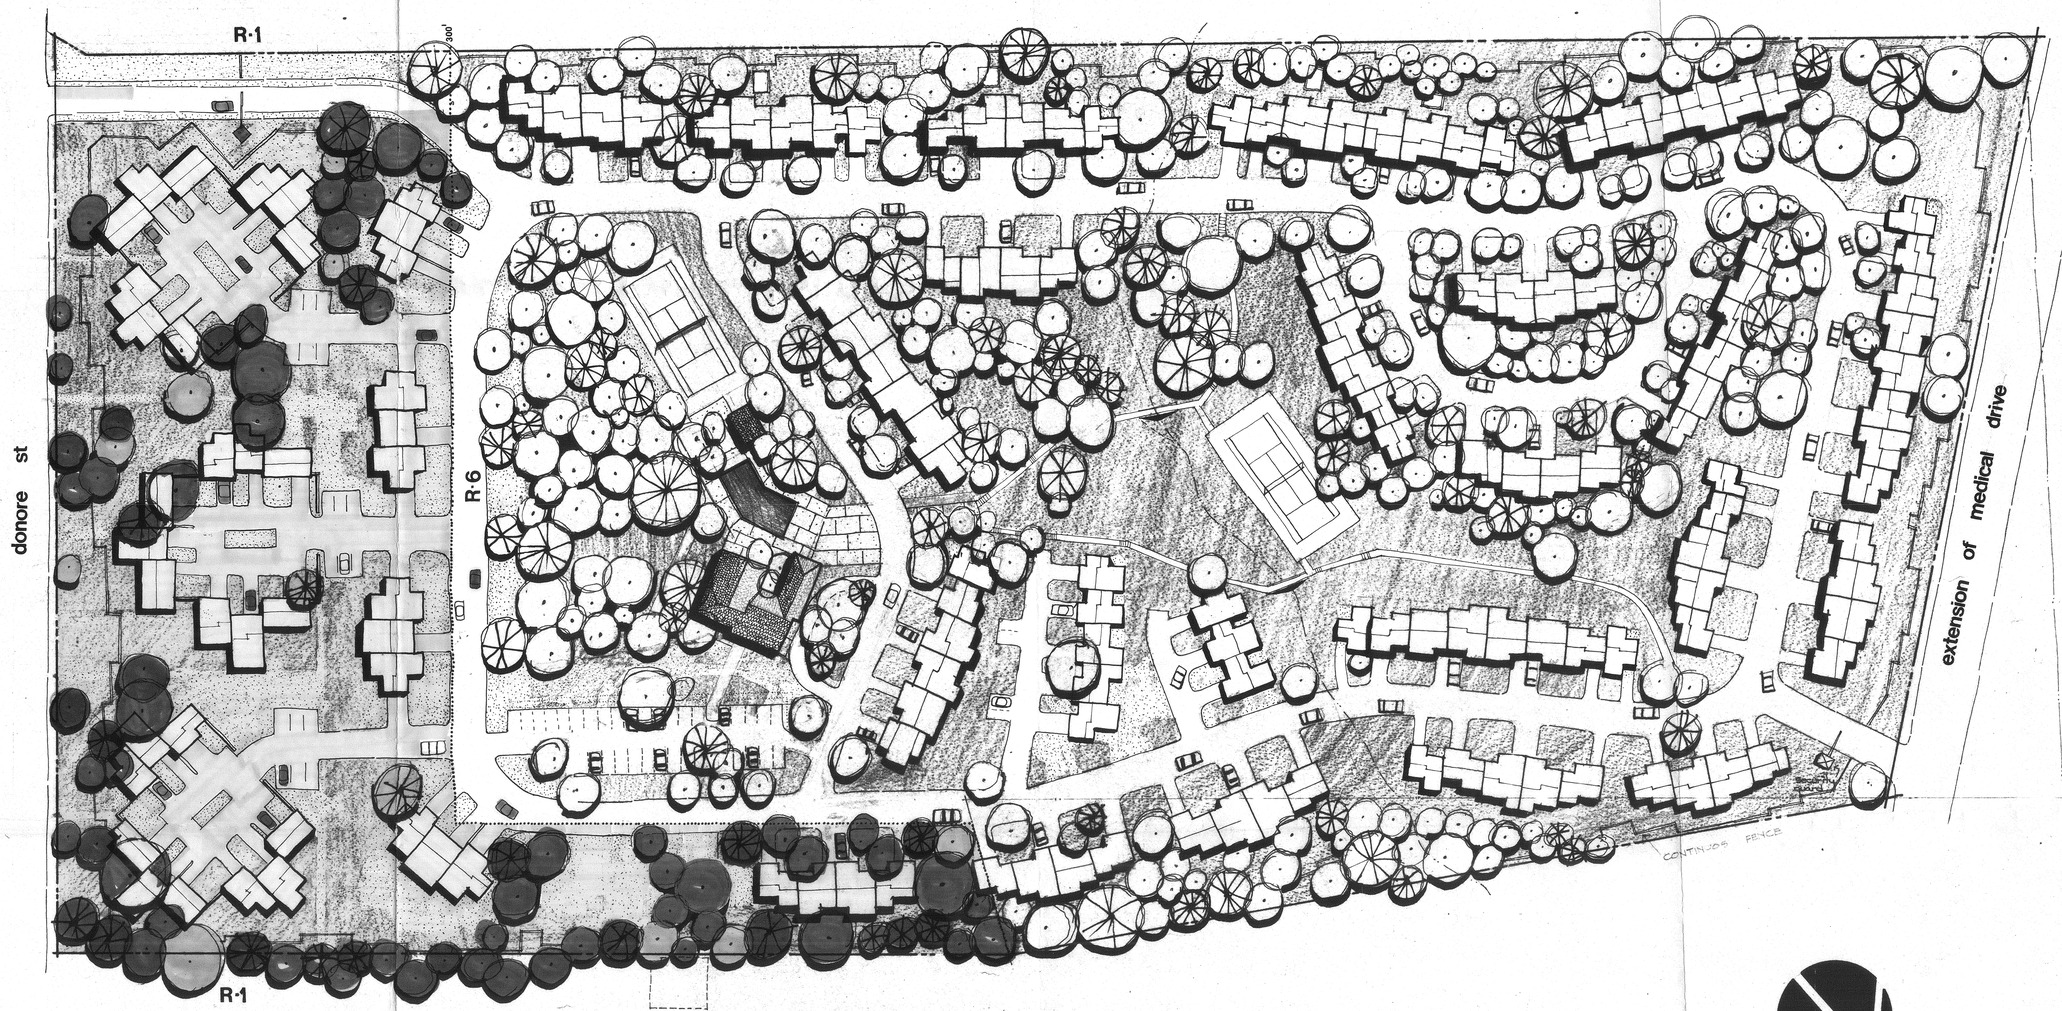

schematic site plan

PRELIMINARY PLAN OF DEVELOPMENT
APPROVED
Planning & Zoning Commission
City of San Antonio
Date 9/26/73 Chairman Ray H. Walker

1" = 50'-0"

#7