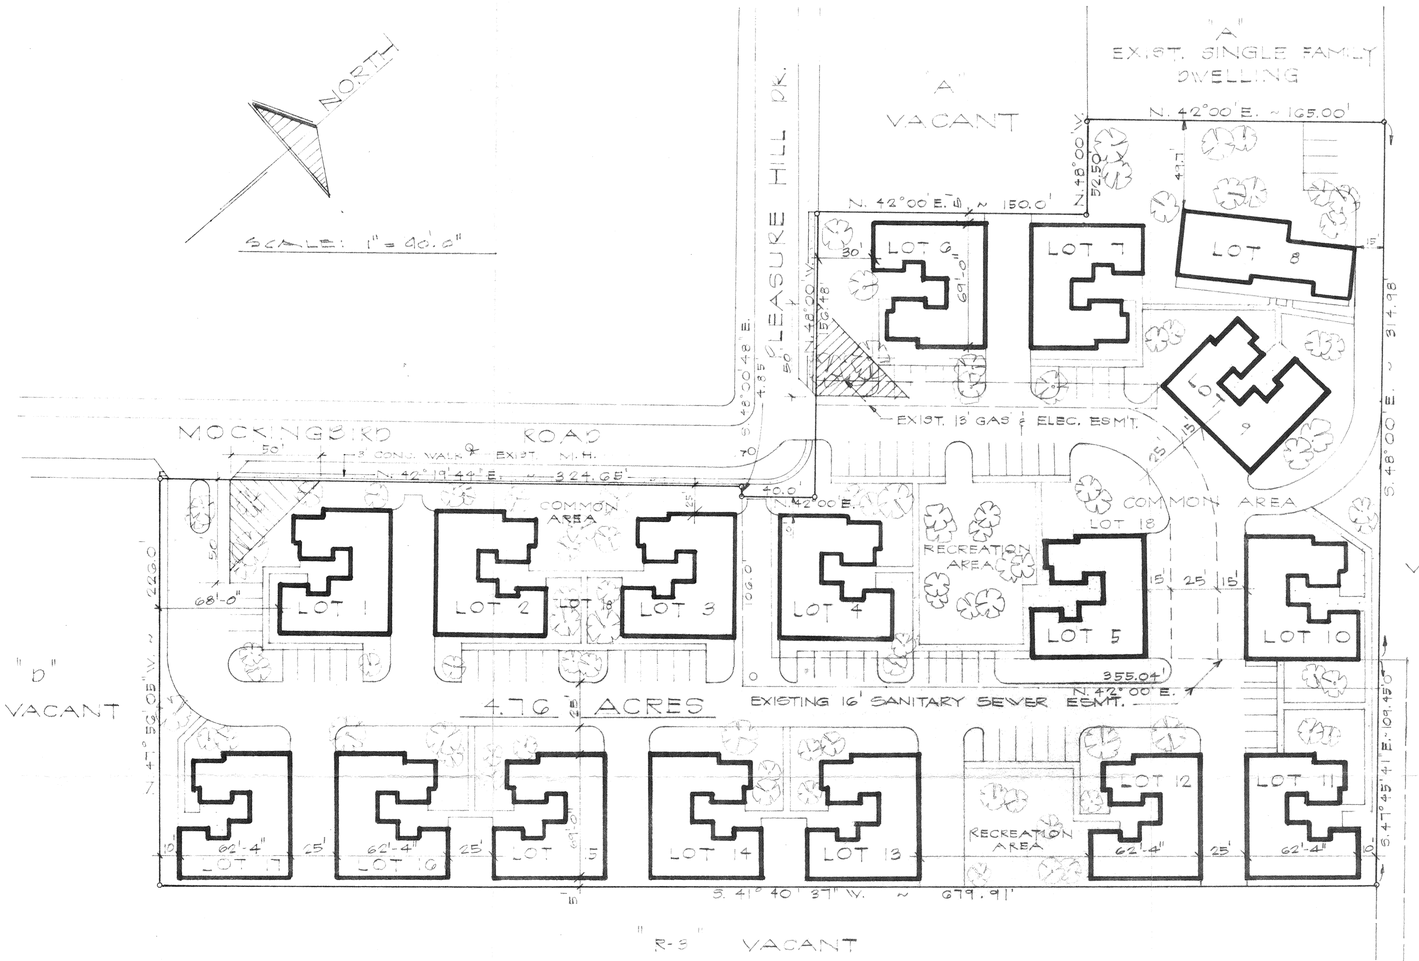

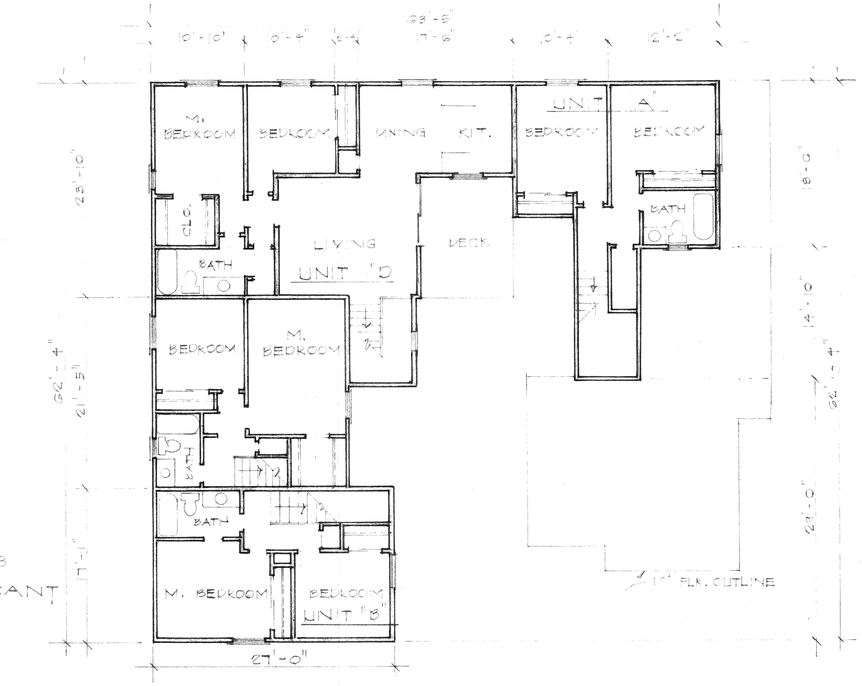

SECOND FLOOR PLAN

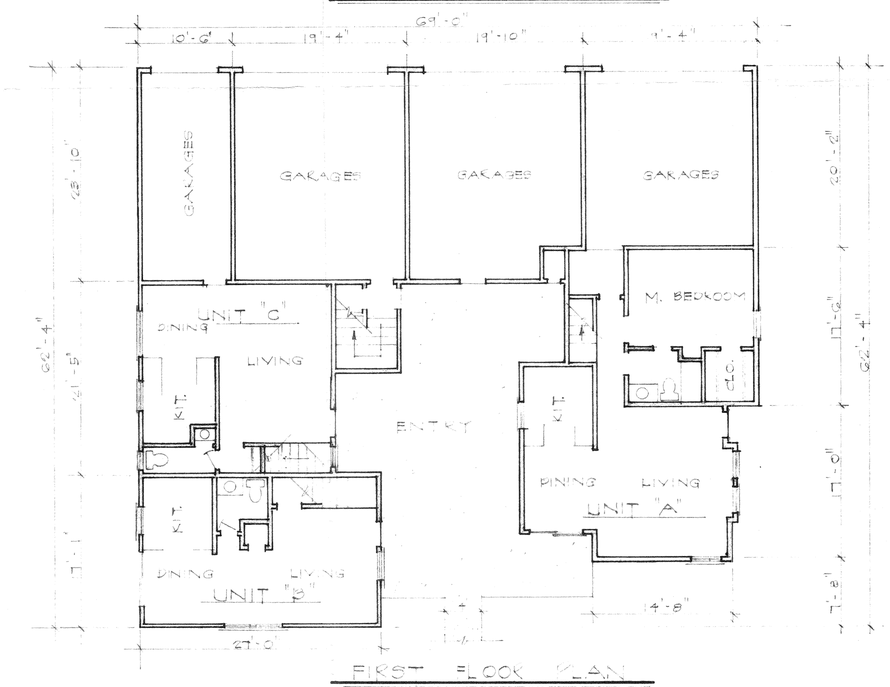

FIRST FLOOR PLAN

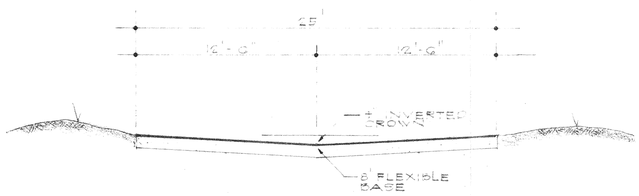

TYPICAL SECTION
for PRIVATE RD.

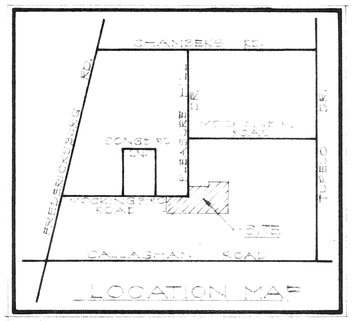

LOCATION MAP

PRELIMINARY P.U.D. PLAN
for
LA
GRAN VISTA
OF
MOCKINGBIRD

LUXURY GARDEN TOWNHOMES
A PLANNED UNIT DEVELOPMENT

PRELIMINARY PLAN OF DEVELOPMENT
APPROVED
Planning Commission ☐
Zoning Commission ☐
City of San Antonio

Date_____ Chairman_____

DESIGN	TRI-TECH ENGINEERING INC.	10-10-85 DATE
DRAWN	ENGINEERS • PLANNERS • SURVEYORS 4415 PIEDRAS DRIVE WEST, SUITE 165 SAN ANTONIO, TEXAS 78228; 735-9157	8007-051 JOB NO.
CHECKED		SHEET 1 OF 1

71