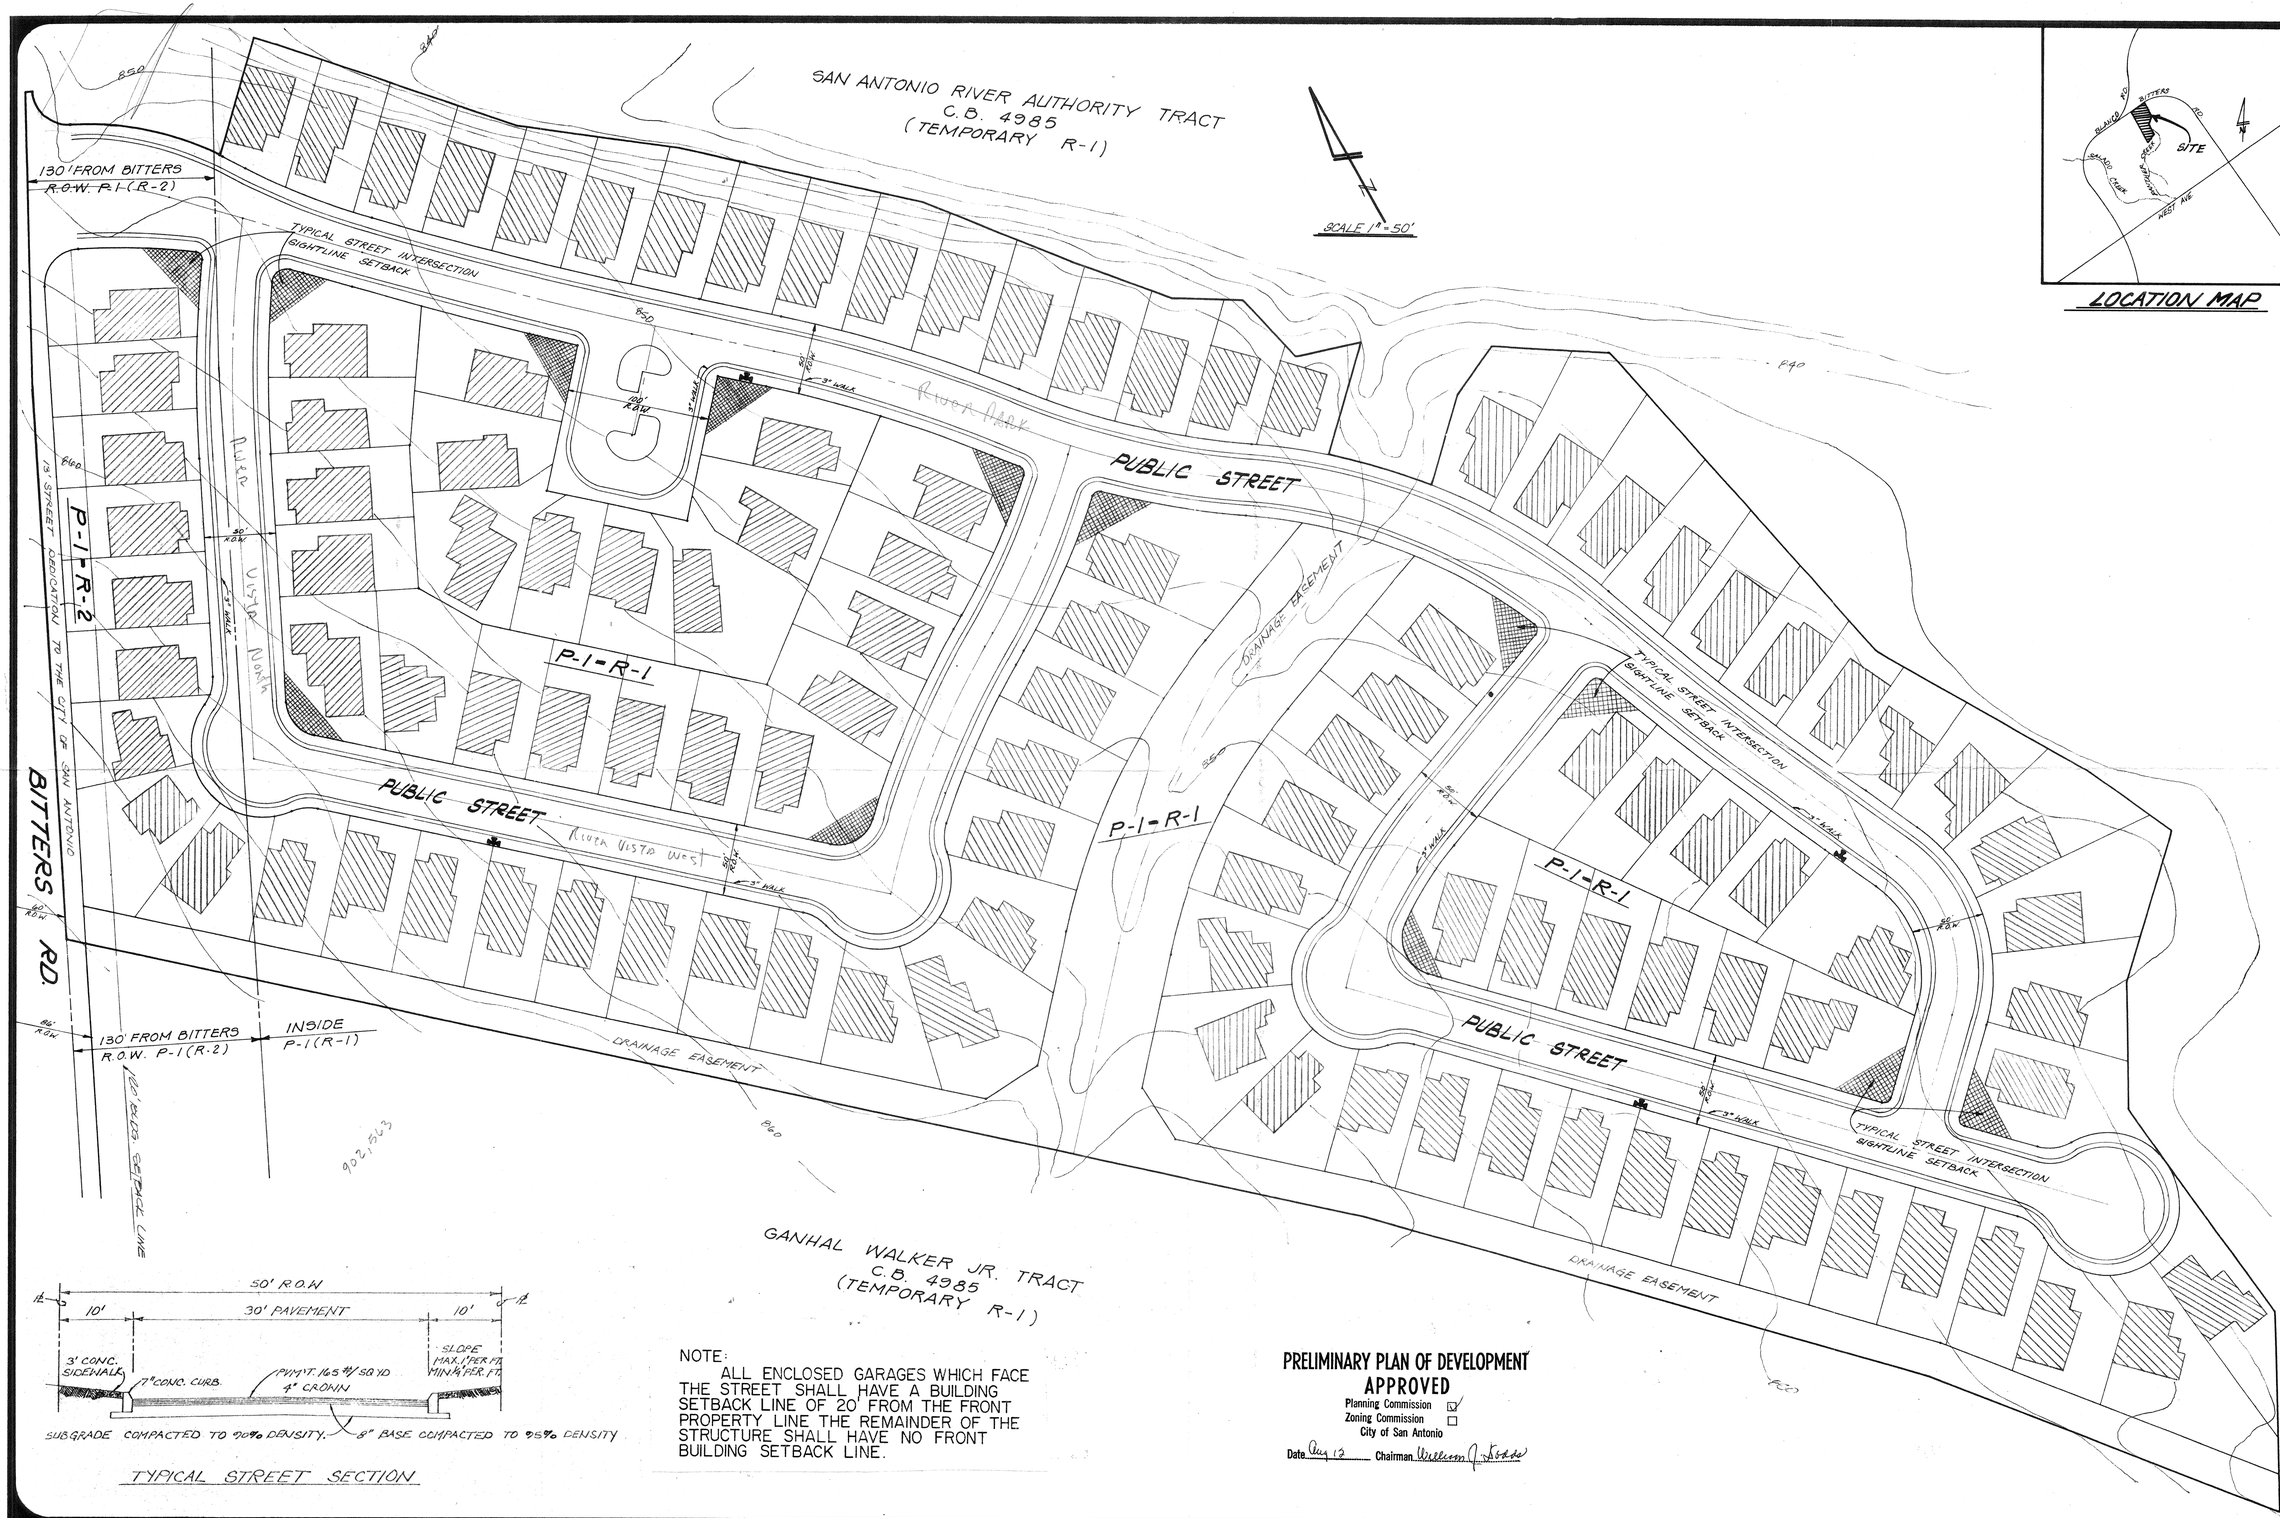

NOTE:
ALL ENCLOSED GARAGES WHICH FACE THE STREET SHALL HAVE A BUILDING SETBACK LINE OF 20' FROM THE FRONT PROPERTY LINE THE REMAINDER OF THE STRUCTURE SHALL HAVE NO FRONT BUILDING SETBACK LINE.

PRELIMINARY PLAN OF DEVELOPMENT
APPROVED
Planning Commission ☑
Zoning Commission ☐
City of San Antonio
Date Aug 13 Chairman William J. Dodds

REVISIONS

PAPE-DAWSON ENGINEERS
CIVIL & ENVIRONMENTAL
SAN ANTONIO TEXAS 78217
9310 BROADWAY
512 824-9494

RIVER BEND OF CAMINO REAL
P.U.D.
PRELIMINARY PLAN

#79

JOB NO 1851-00
DATE JUNE 1981
DRAWN
SHEET 1 OF 1