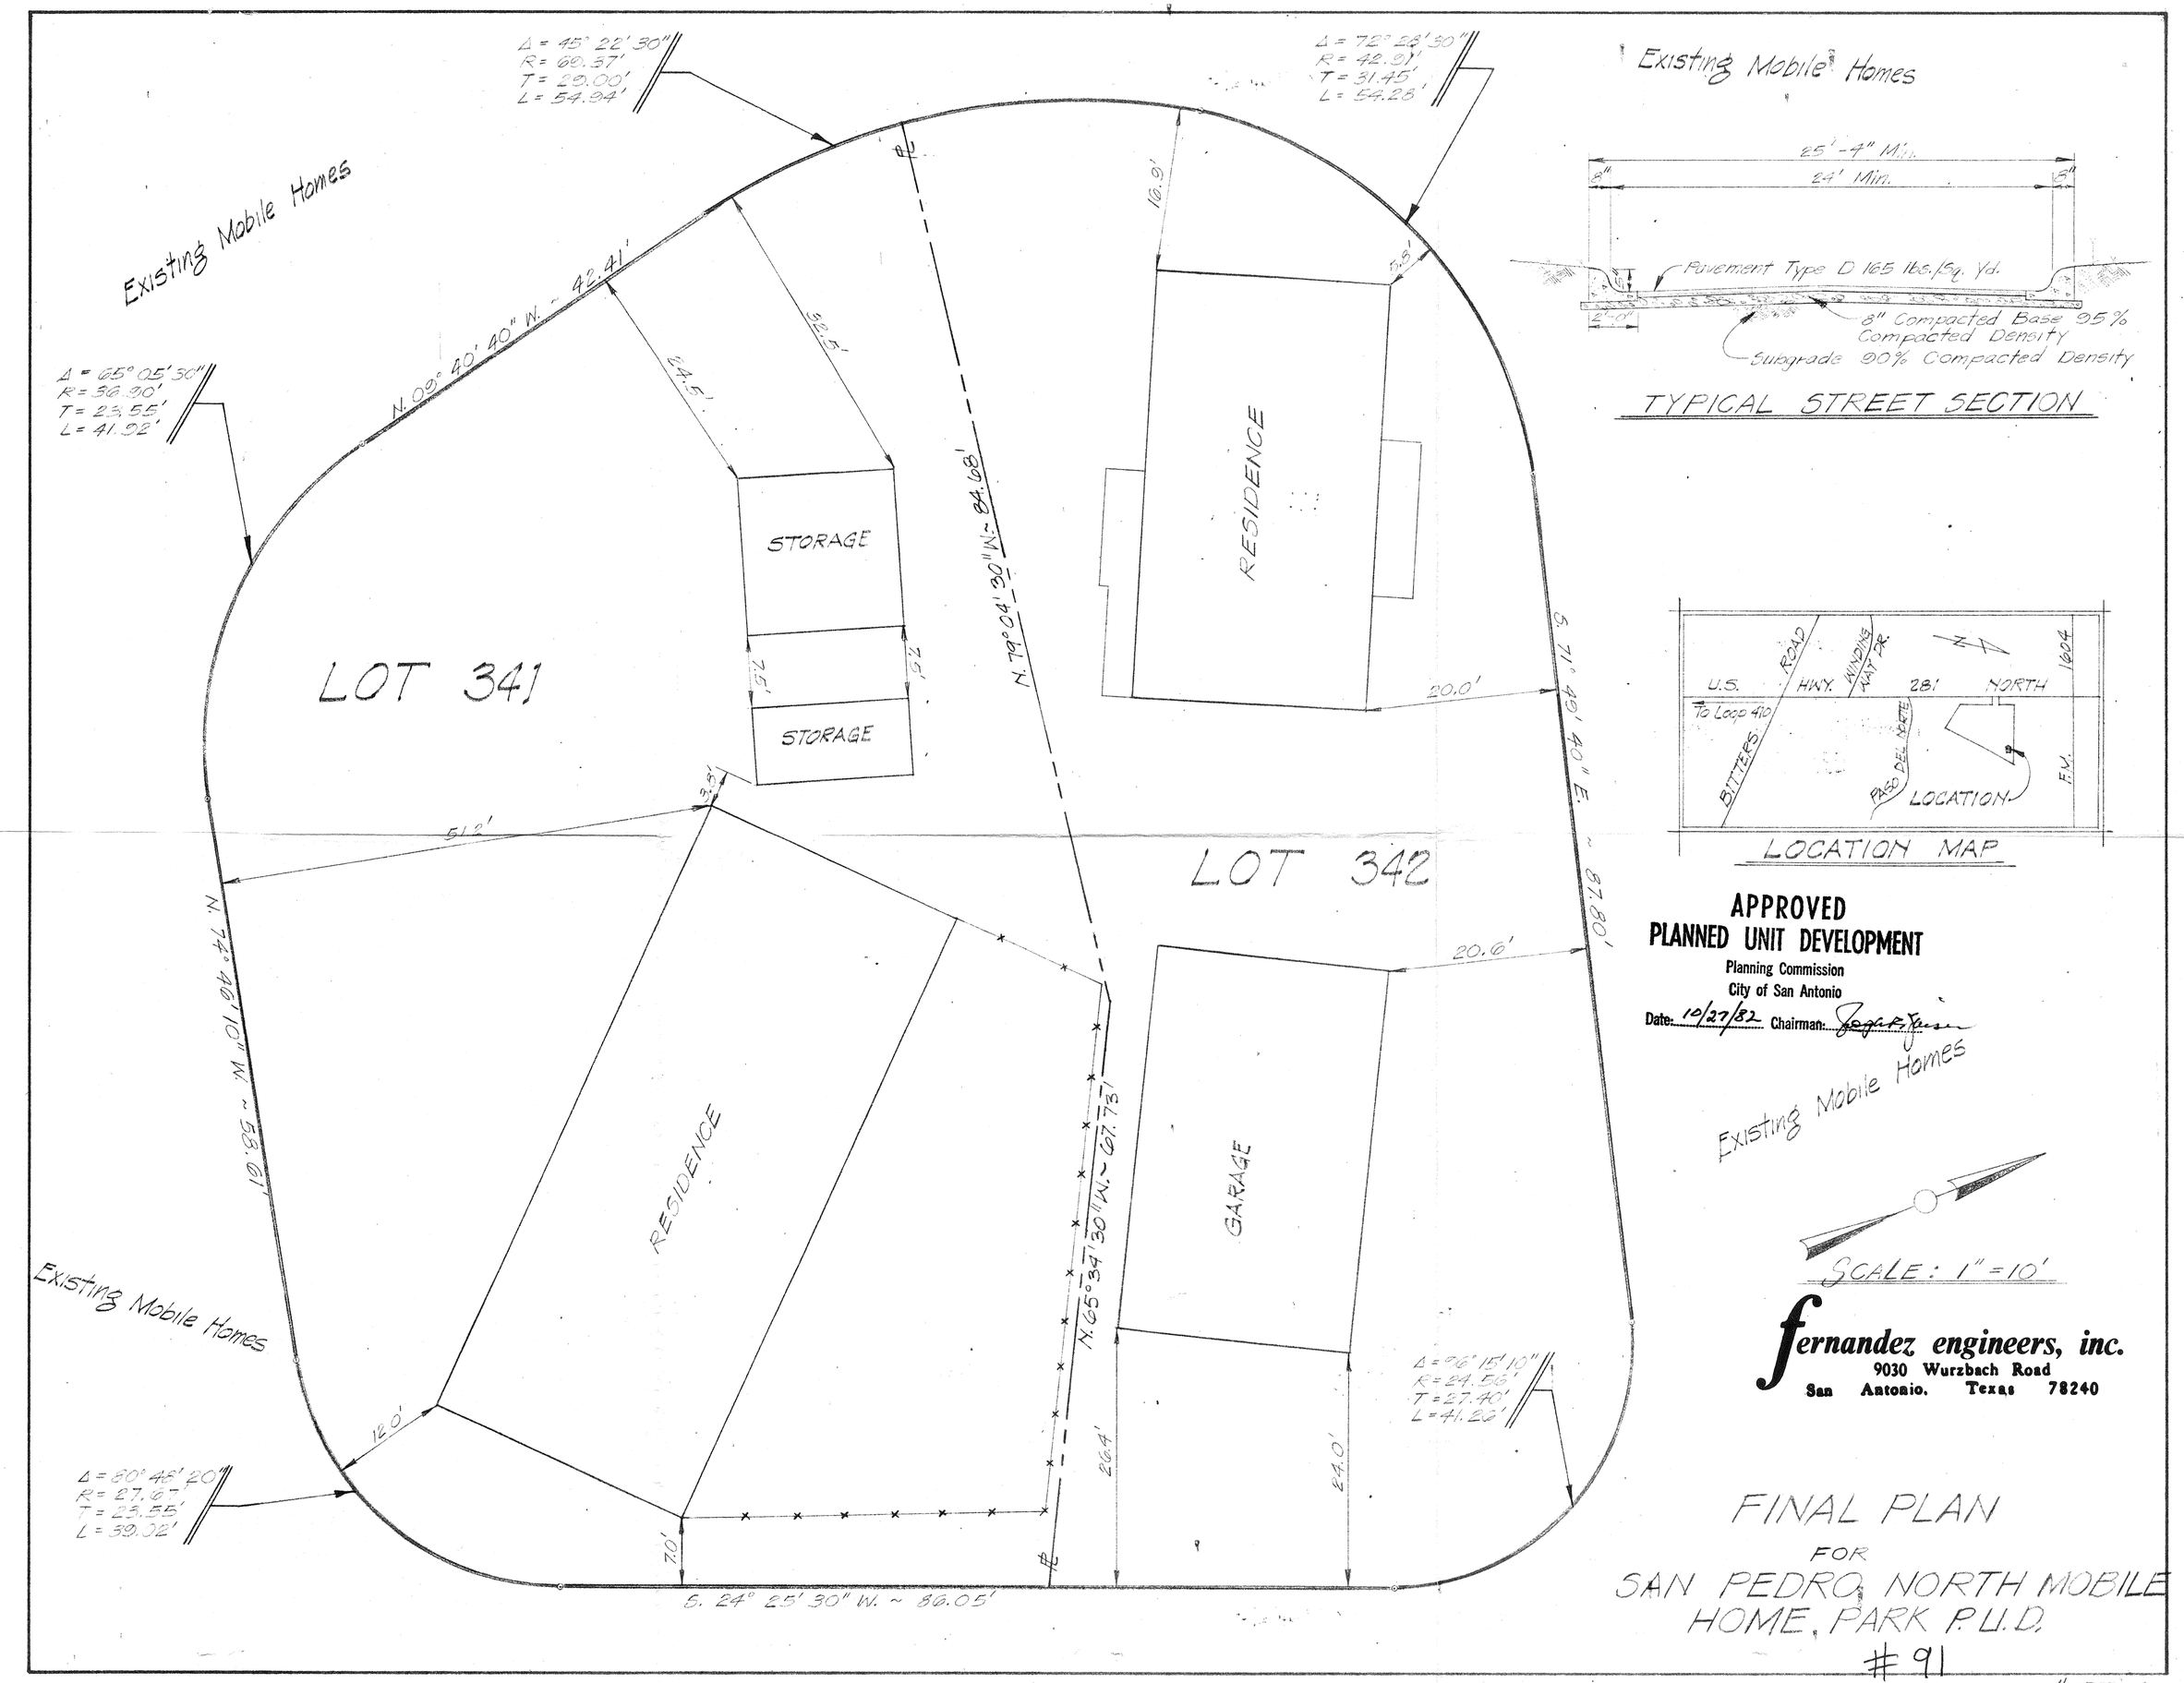
Δ = 45° 22' 30"
R = 60.37'
T = 25.00'
L = 54.94'
Δ = 72° 28' 30"
R = 42.01'
T = 31.45'
L = 54.28'
Existing Mobile Homes
Existing Mobile Homes
Existing Mobile Homes
Existing Mobile Homes
Δ = 65° 05' 30"
R = 36.90'
T = 23.55'
L = 41.92'
N. 00° 40' 40" W. ~ 42.41'
24.5'
32.5'
16.9'
5.5'
STORAGE
STORAGE
7.5'
7.5'
RESIDENCE
N. 79° 04' 30" W. ~ 84.68'
LOT 341
LOT 342
20.0'
S. 71° 49' 40" E. ~ 87.80'
3.3'
51.2'
N. 74° 40' 10" W. ~ 58.61'
20.6'
REGIDENCE
GARAGE
N. 65° 34' 30" W. ~ 67.73'
Δ = 96° 15' 10"
R = 24.56'
T = 27.40'
L = 41.26'
26.4'
24.0'
12.0'
Δ = 80° 48' 20"
R = 27.67'
T = 23.55'
L = 39.32'
7.0'
S. 24° 25' 30" W. ~ 86.05'
25'-4" Min.
8"
24' Min.
8"
Pavement Type D 165 lbs./Sq. Yd.
8" Compacted Base 95% Compacted Density
Subgrade 90% Compacted Density
2'-0"
TYPICAL STREET SECTION
U.S.
HWY.
ROAD
WINDING WAY DR.
28.1'
NORTH
1604
To Loop 410
BITTERS
PASO DEL NORTE
LOCATION
F.M.
LOCATION MAP
APPROVED
PLANNED UNIT DEVELOPMENT
Planning Commission
City of San Antonio
Date: 10/27/82 Chairman:
SCALE: 1" = 10'
fernandez engineers, inc.
9030 Wurzbach Road
San Antonio, Texas 78240
FINAL PLAN
FOR
SAN PEDRO NORTH MOBILE HOME PARK P.U.D.
#91
#1210-A