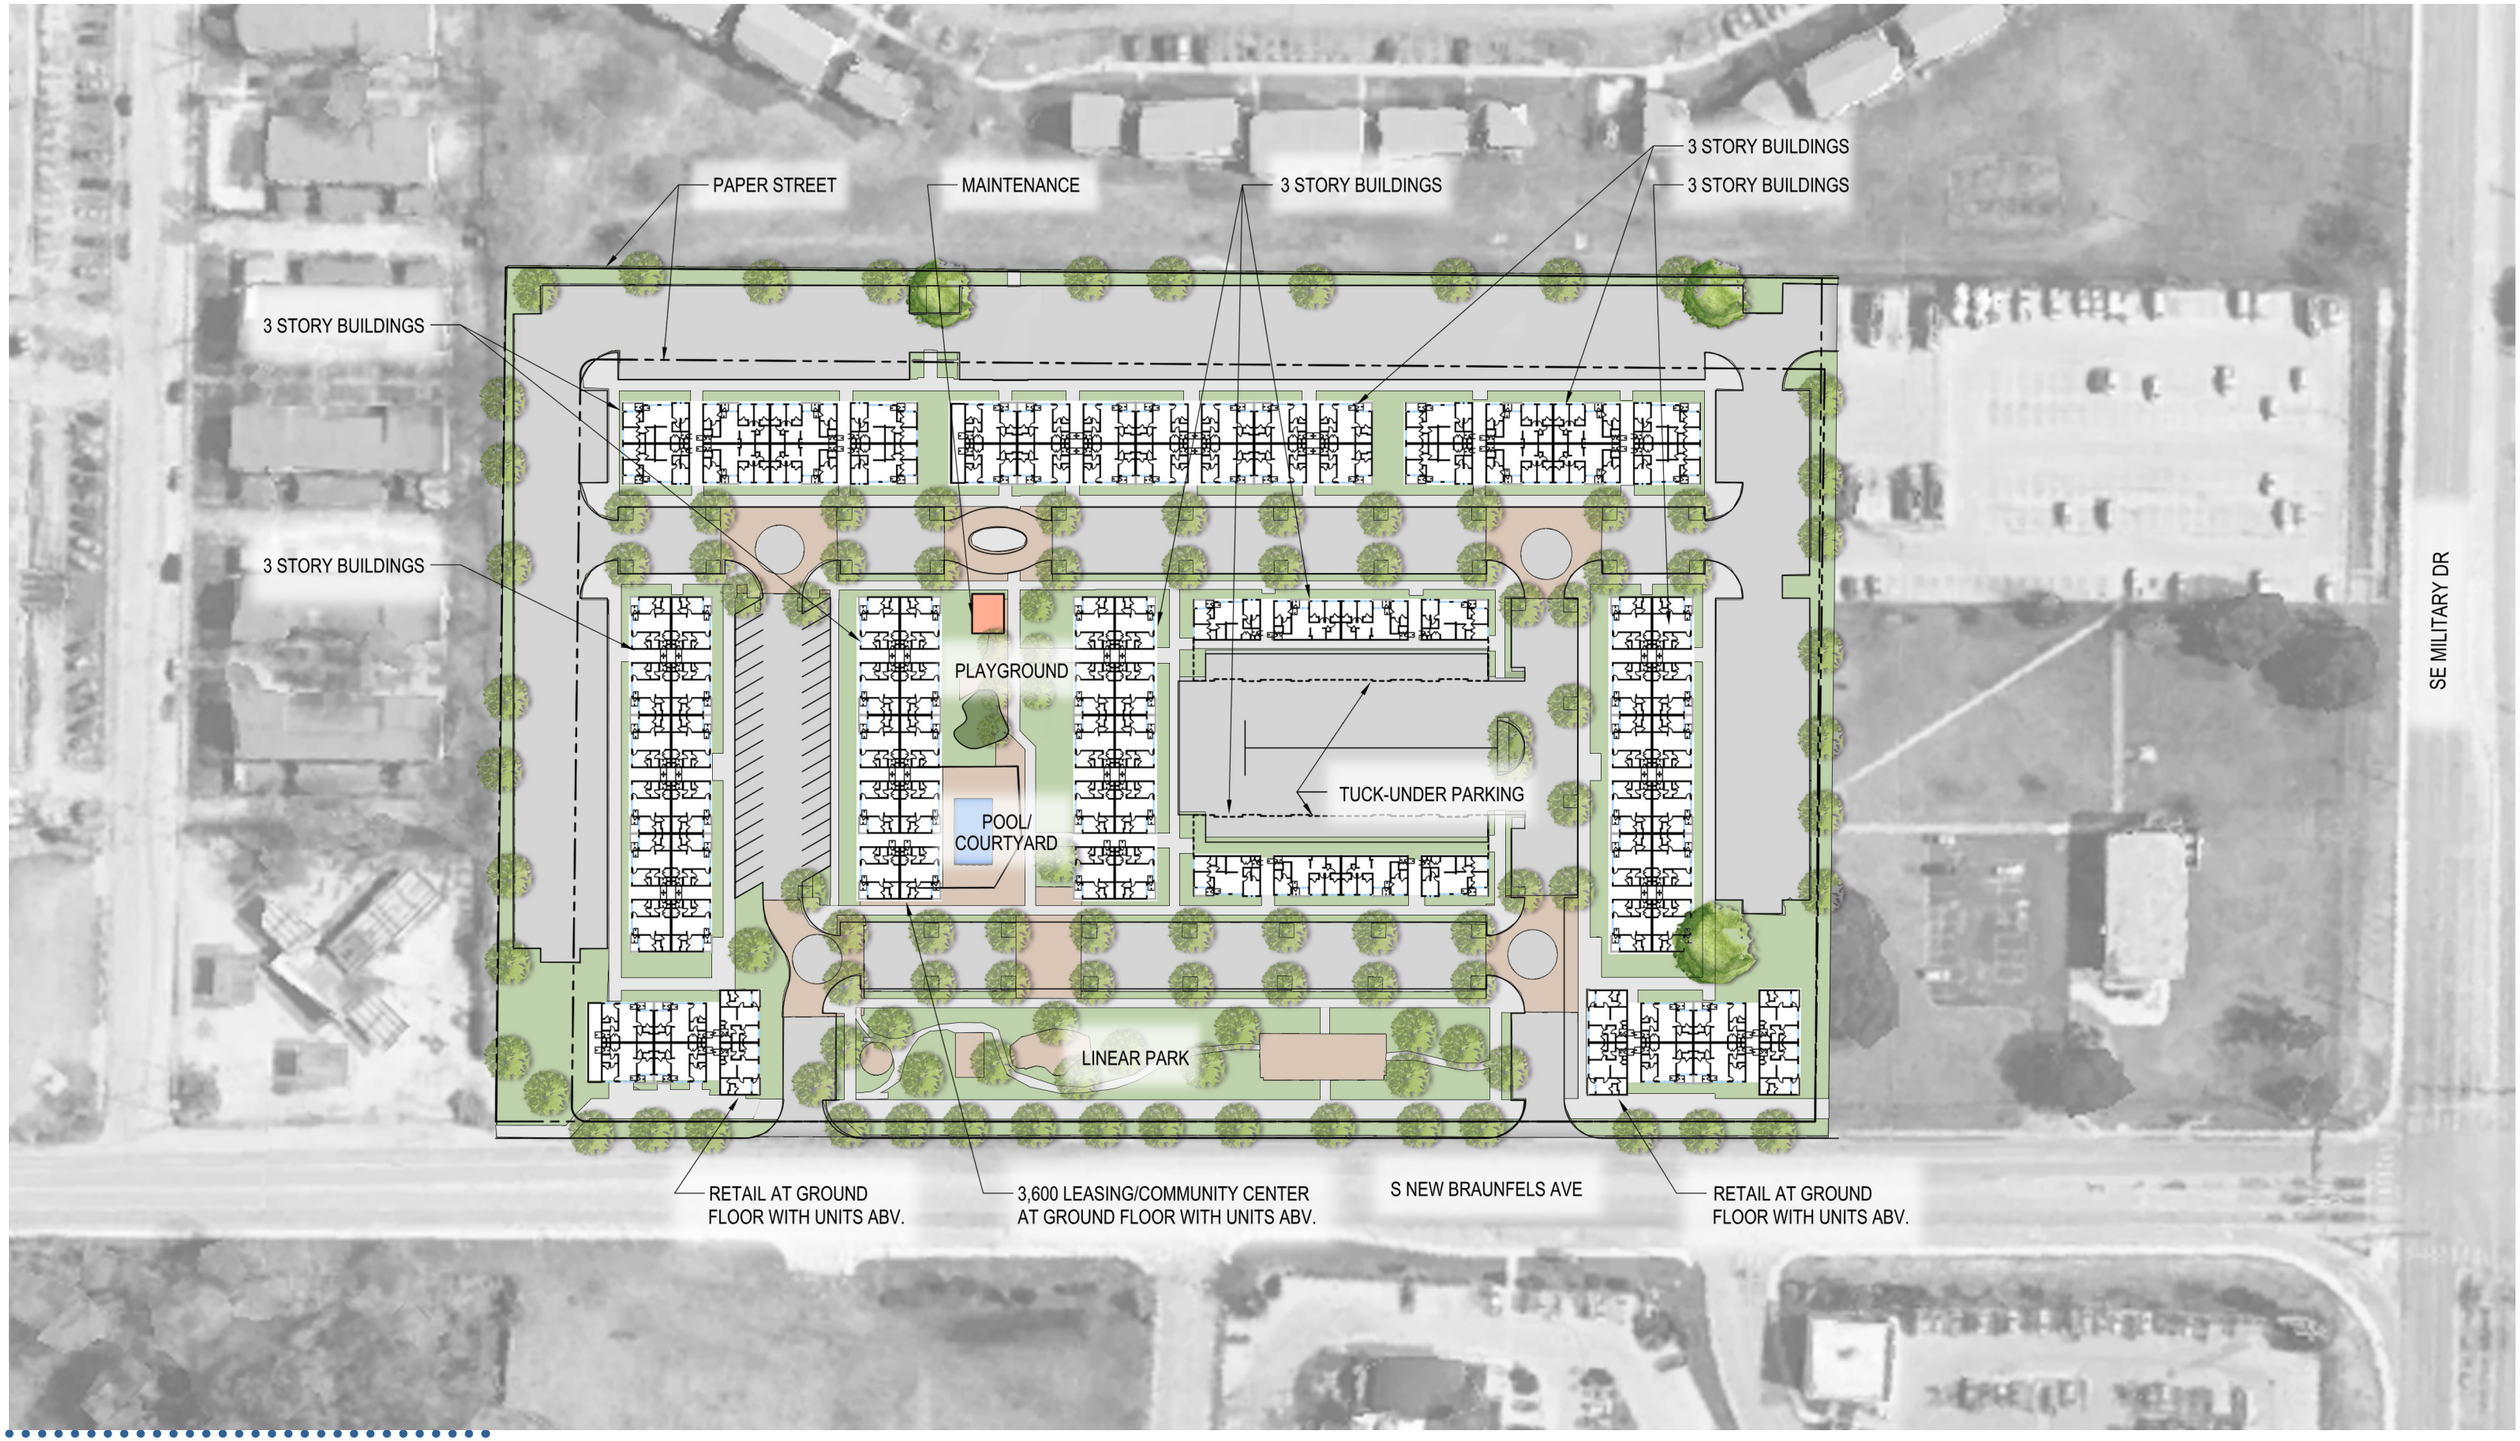

Alamo
ARCHITECTS

Military at New Braunfels

Concept Site Plan

September 23, 2019

Site plan

Scale: 1" = 100'-0"

0 100 300