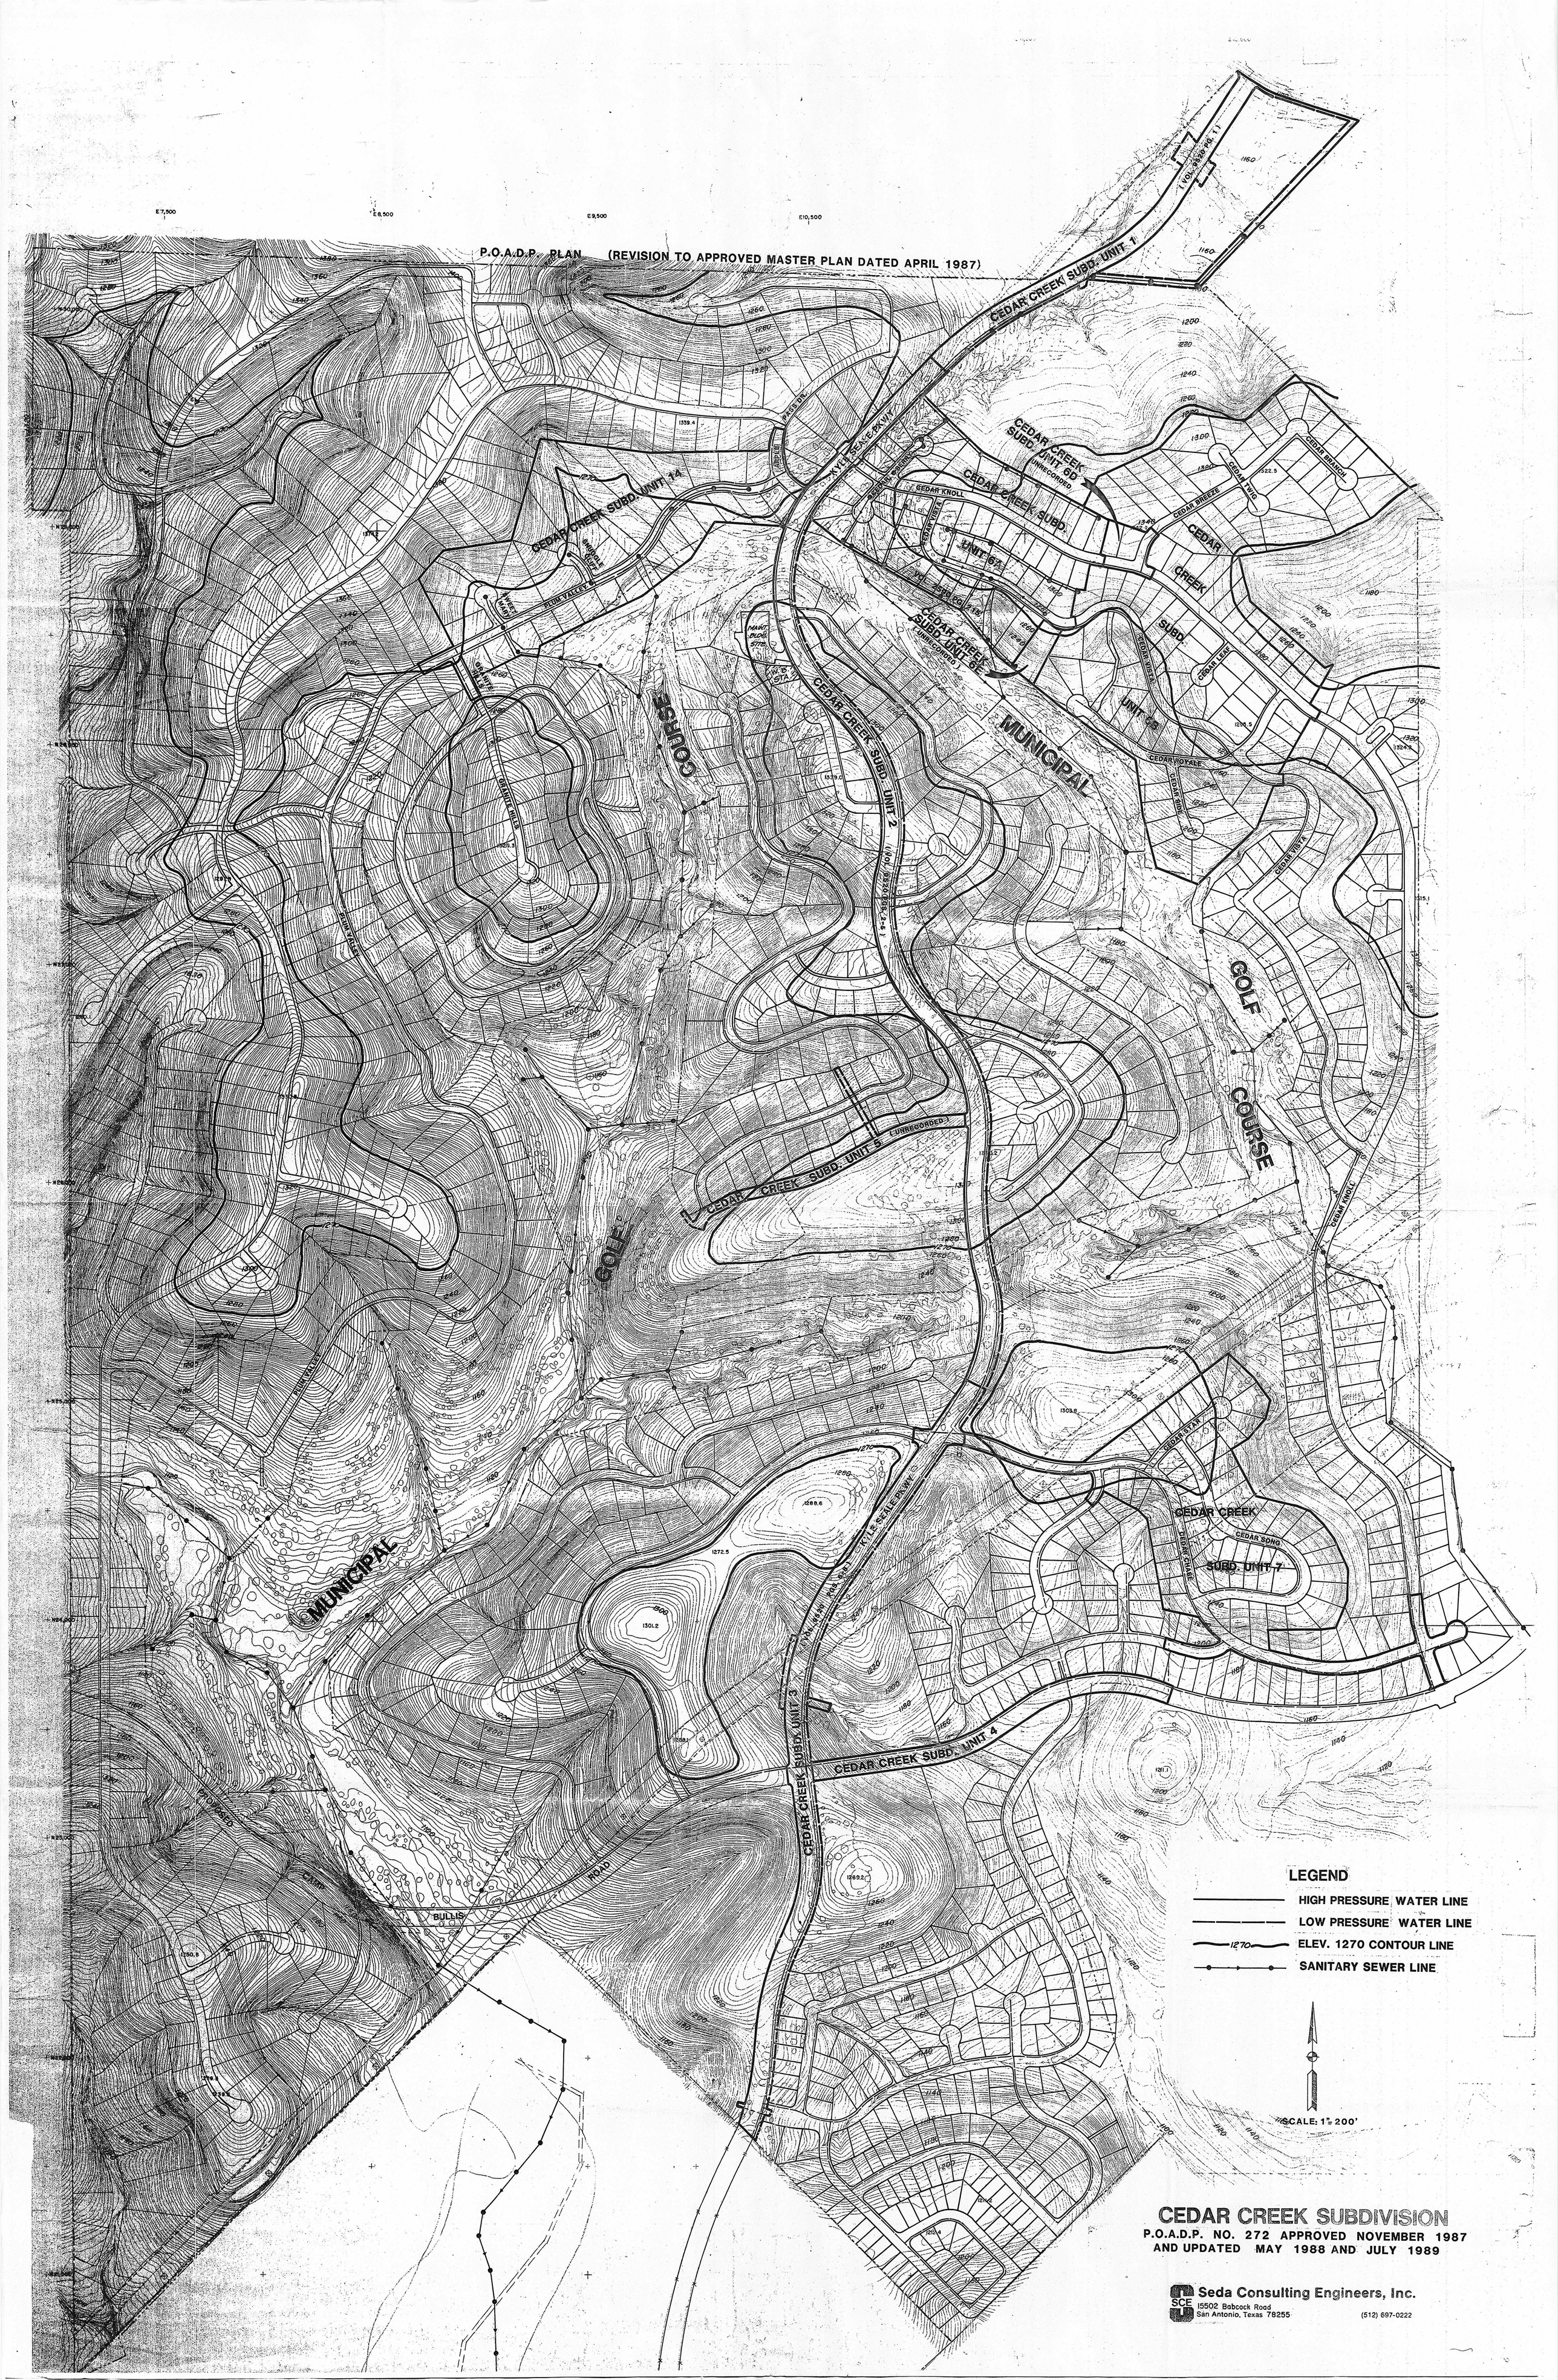
P.O.A.D.P. PLAN (REVISION TO APPROVED MASTER PLAN DATED APRIL 1987)
CEDAR CREEK SUBD. UNIT 1
CEDAR CREEK SUBD. UNIT 1A
CEDAR CREEK SUBD. UNIT 2
CEDAR CREEK SUBD. UNIT 3
CEDAR CREEK SUBD. UNIT 4
CEDAR CREEK SUBD. UNIT 5 (UNRECORDED)
CEDAR CREEK SUBD. UNIT 6D (UNRECORDED)
CEDAR CREEK SUBD. UNIT 6E (UNRECORDED)
CEDAR CREEK SUBD. UNIT 6F
CEDAR CREEK SUBD. UNIT 6G
CEDAR CREEK SUBD. UNIT 7
MUNICIPAL GOLF COURSE
KYLE SEALE PKWY.
PLUM VALLEY
GRANITE HILLS
CEDAR KNOLL
CEDAR BREEZE
CEDAR BRANCH
CEDAR TWIG
CEDAR VISTA
CEDAR ROYALE
CEDAR TEAK
CEDAR SIDE
CEDAR STAR
CEDAR SONG
CEDAR CHASE
PROPOSED BULLIS ROAD
LEGEND
HIGH PRESSURE WATER LINE
LOW PRESSURE WATER LINE
ELEV. 1270 CONTOUR LINE
SANITARY SEWER LINE
SCALE: 1" = 200'
CEDAR CREEK SUBDIVISION
P.O.A.D.P. NO. 272 APPROVED NOVEMBER 1987
AND UPDATED MAY 1988 AND JULY 1989
Seda Consulting Engineers, Inc.
15502 Babcock Road
San Antonio, Texas 78255
(512) 697-0222