VILLAGE GREEN II

**PRELIMINARY PLAN OF DEVELOPMENT**
**APPROVED**
Planning & Zoning Commission
City of San Antonio
Date 7-18-73 Chairman

| | |
|---|---|
| DEVELOPMENT AREA | 8.5 AC. |
| NUMBER OF UNITS | 77 |
| DENSITY | 9 UNTS/AC. |
| NUMBER OF OFF STREET PARKING SPACES | 215 |
| SPACES PER UNIT | 2.8 |

SCUDDER AND WADSWORTH, AIA
ARCHITECTS-PLANNERS
AUSTIN, TEXAS

N

SCALE: 1"=50'

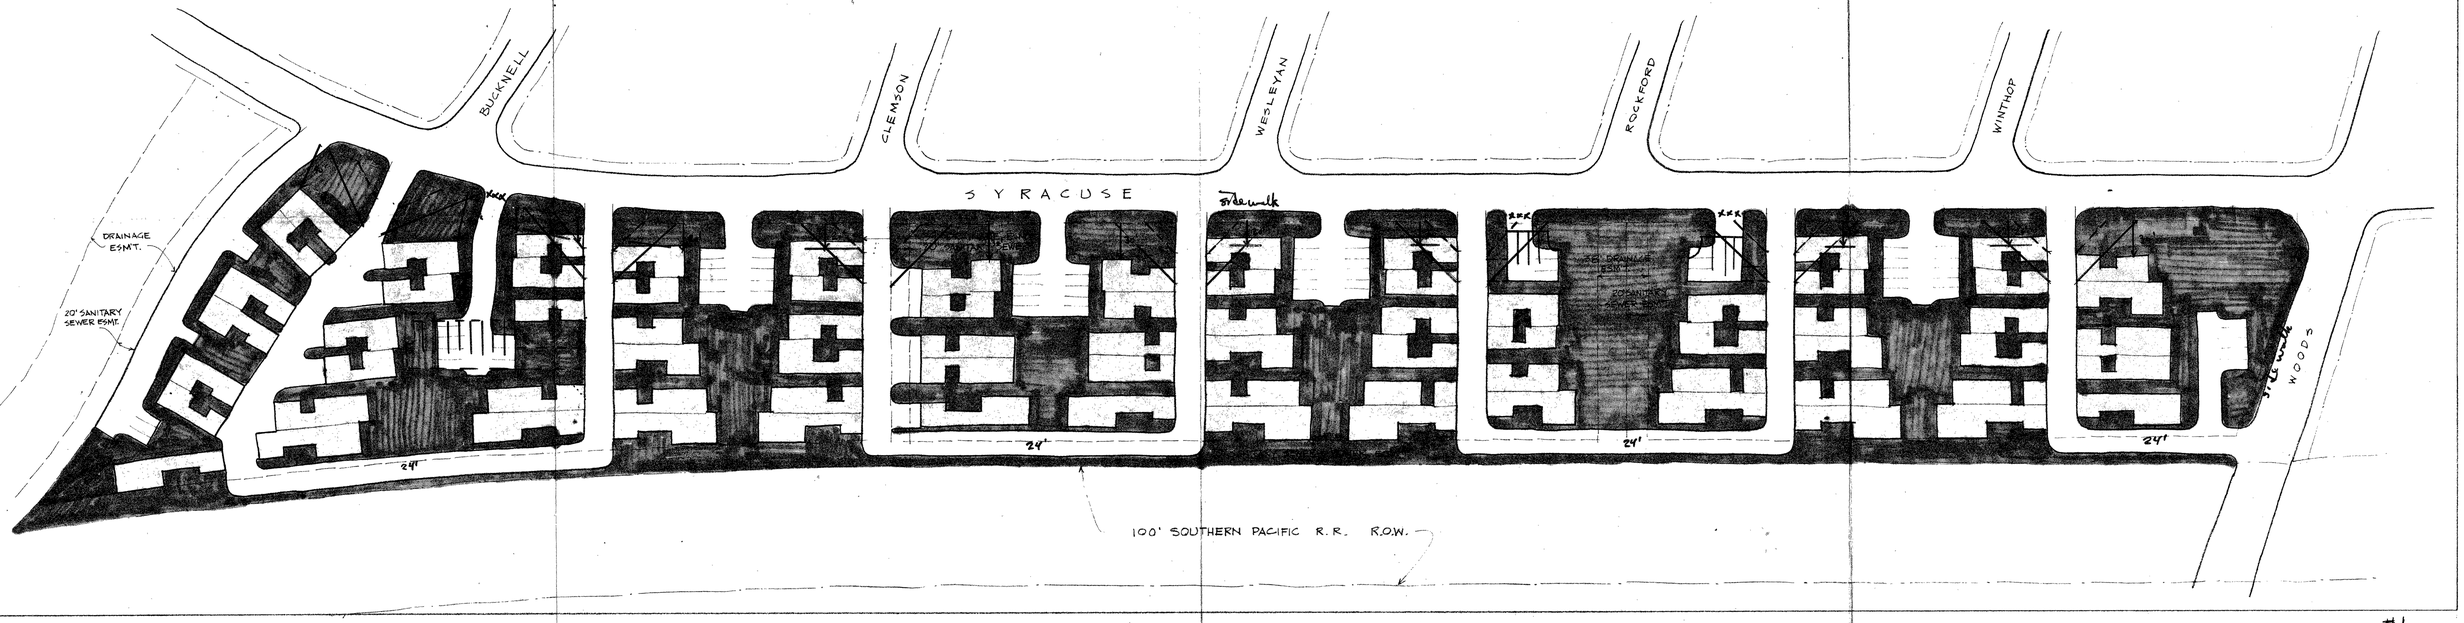


#1