VILLAGE GREEN

1		800#
2		1000#
3		1100#
4		1150#
5		1250#
6		1350#

RESIDENTIAL	11.12 AC.
COMMERCIAL	.88 AC.
RECREATIONAL	1.15 AC.
	13.15 AC.

99 UNITS 8 UNITS/AC.

278 OFF STREET PARKING SPACES – 2.8/UNIT

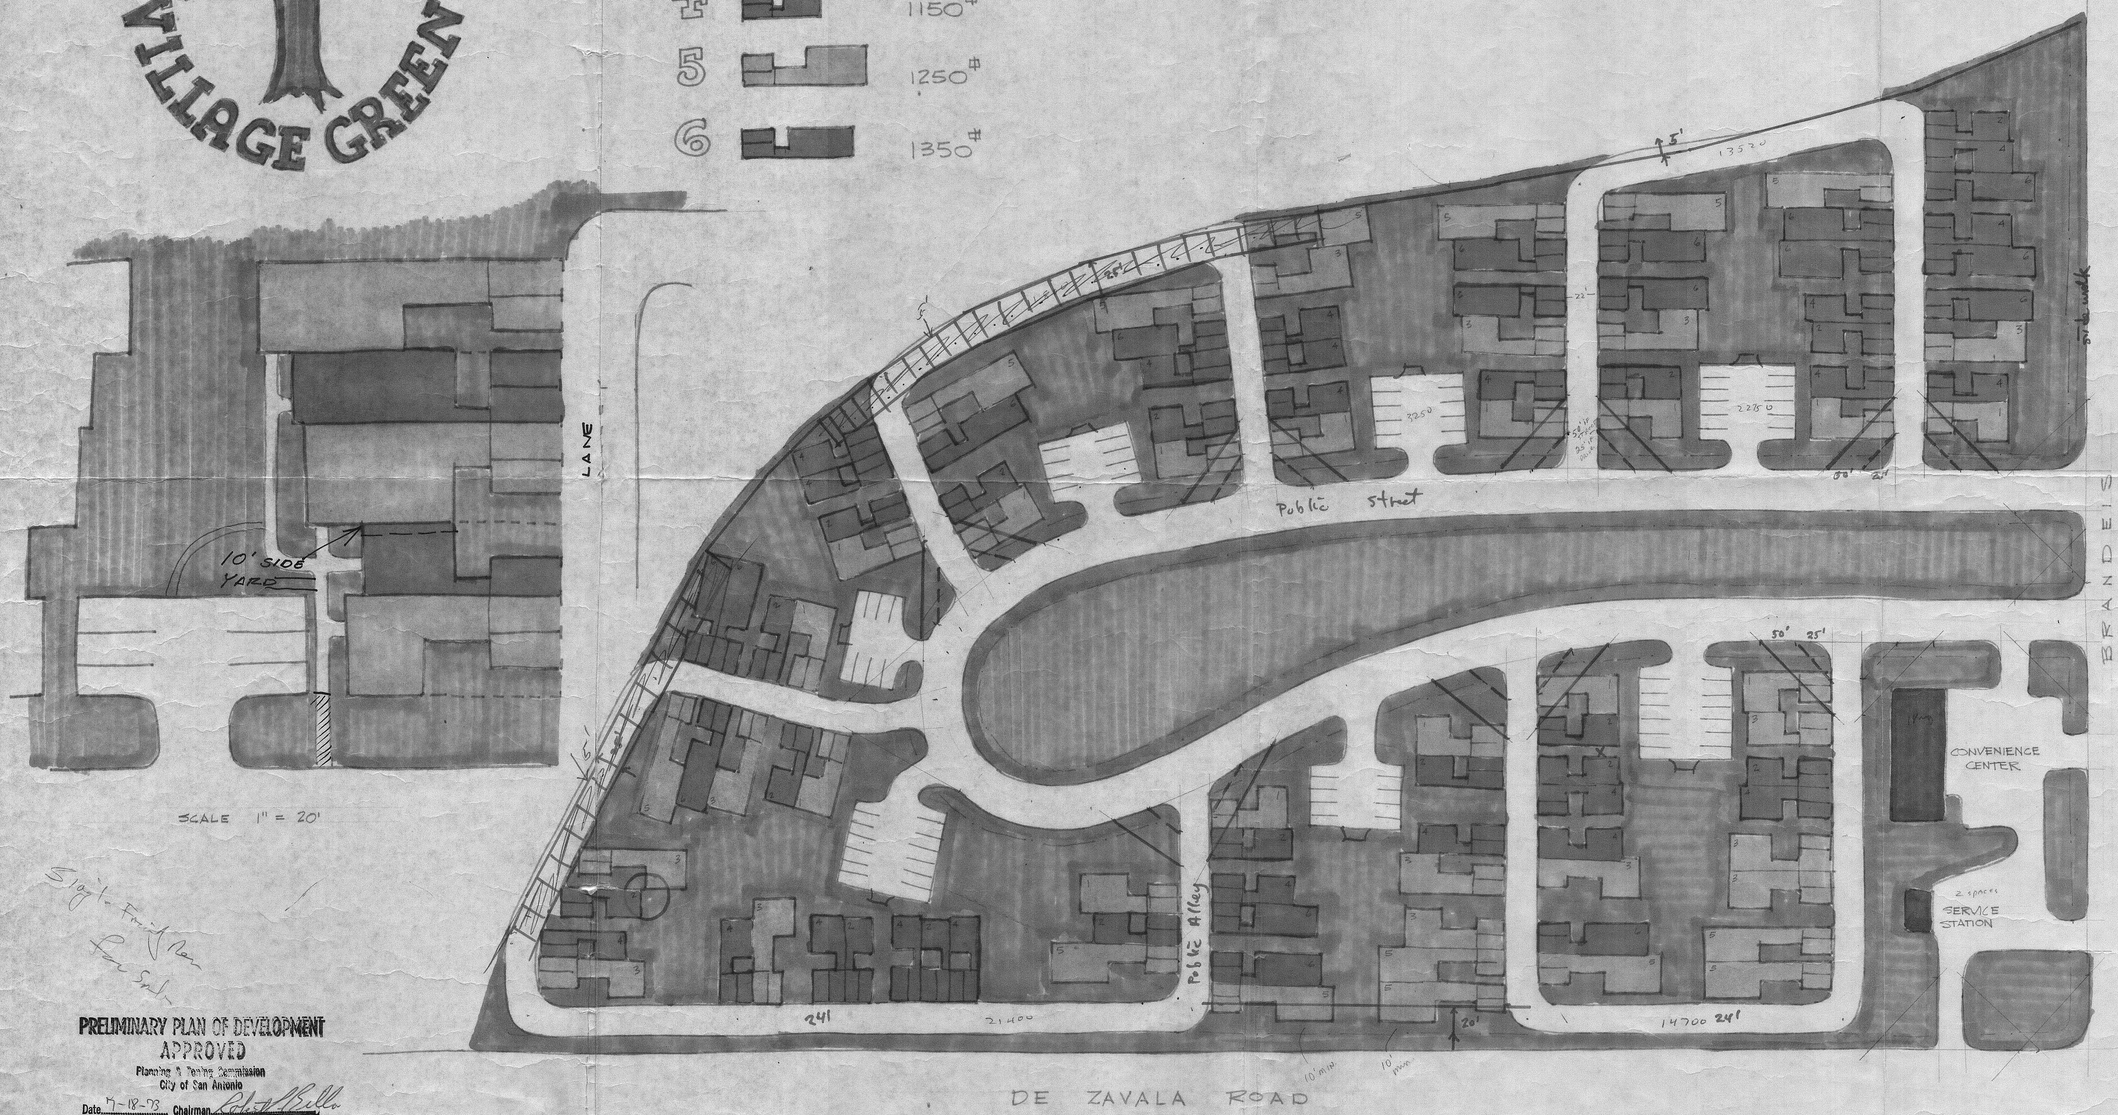

SCALE 1" = 20'

Sign'l - Friend Rev
For Sale

PRELIMINARY PLAN OF DEVELOPMENT
APPROVED
Planning & Zoning Commission
City of San Antonio
Date 7-18-73 Chairman [signature]

SCALE 1"=50'

SCUDDER & WADSWORTH - AIA
ARCHITECTS · PLANNERS
APRIL 30, 1973

#1