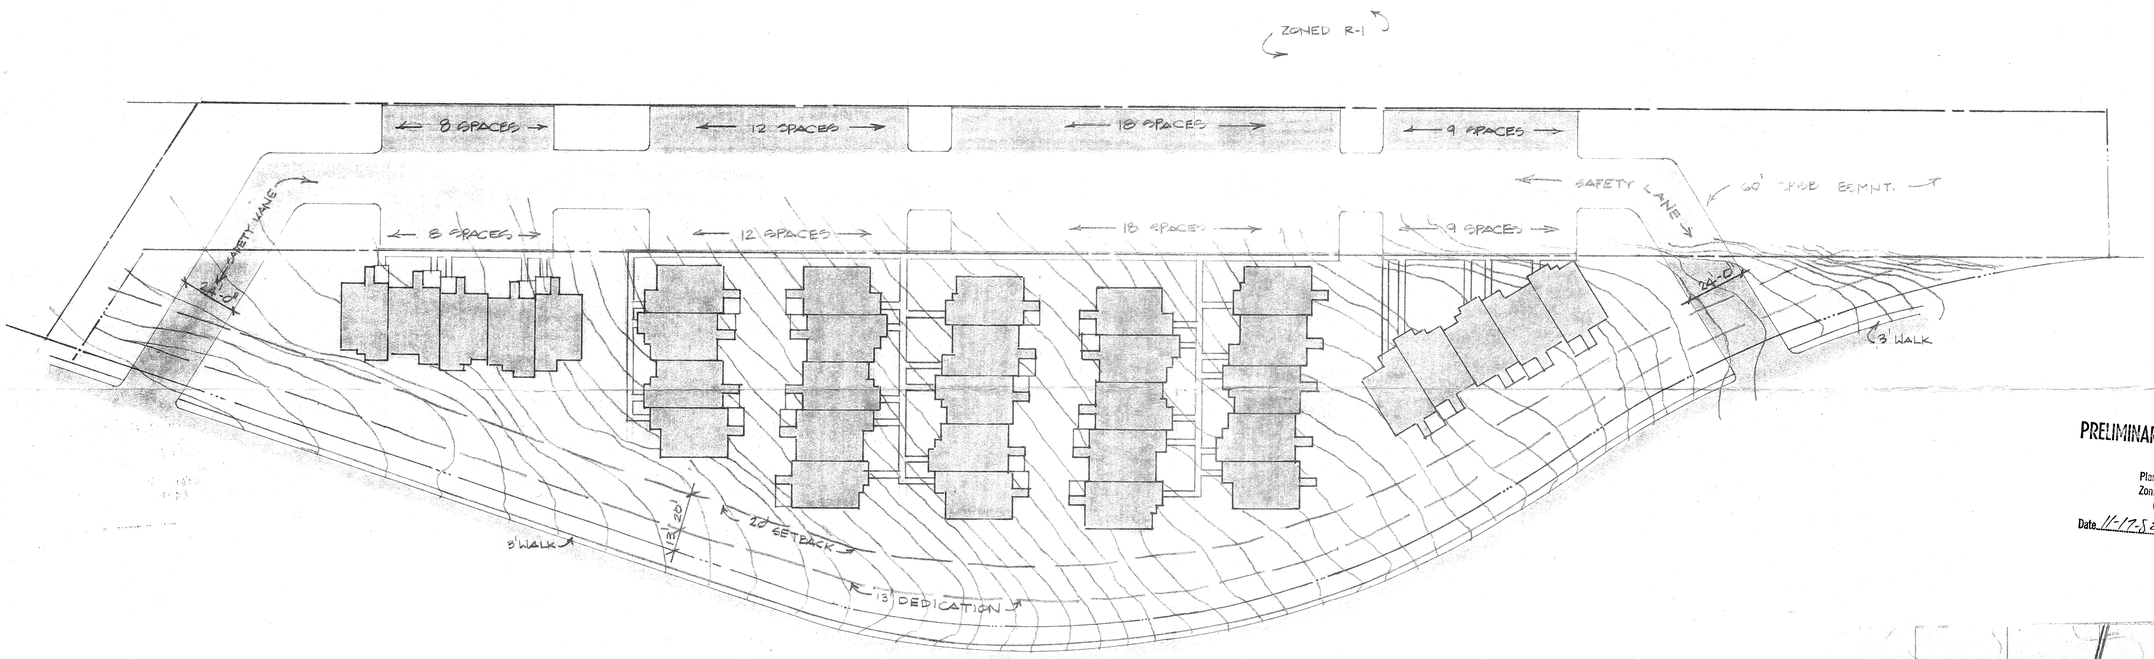

THOUSAND OAKS

PRELIMINARY PLAN OF DEVELOPMENT
APPROVED
Planning Commission
Zoning Commission
City of San Antonio
Date 11-17-82 Chairman

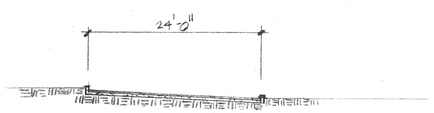

CROSS SECTION @ SAFETY LANE
1"=10'-0"

SITE PLAN
1"=30'-0"

UNIT	A	14
UNIT	B	20
TOTAL		34

ZONED R-6

ZONED P1-R2

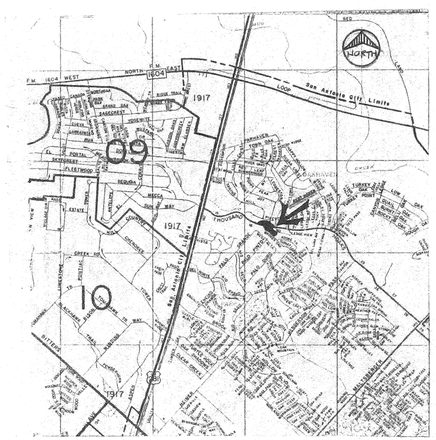

LOCATION MAP

preliminary plan

Ledgeview Townhomes by Country Enterprises

107