PRELIMINARY PLAN OF DEVELOPMENT
APPROVED
Planning Commission ☒
Zoning Commission ☐
City of San Antonio
Date 10/13/82 Chairman

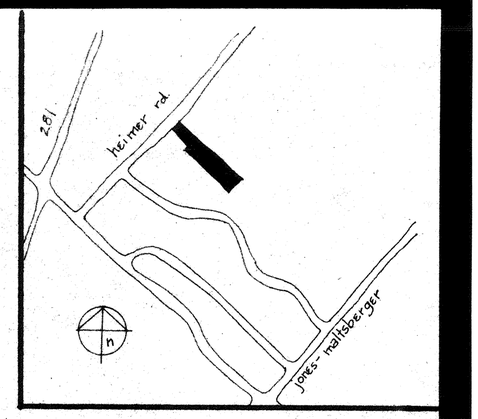

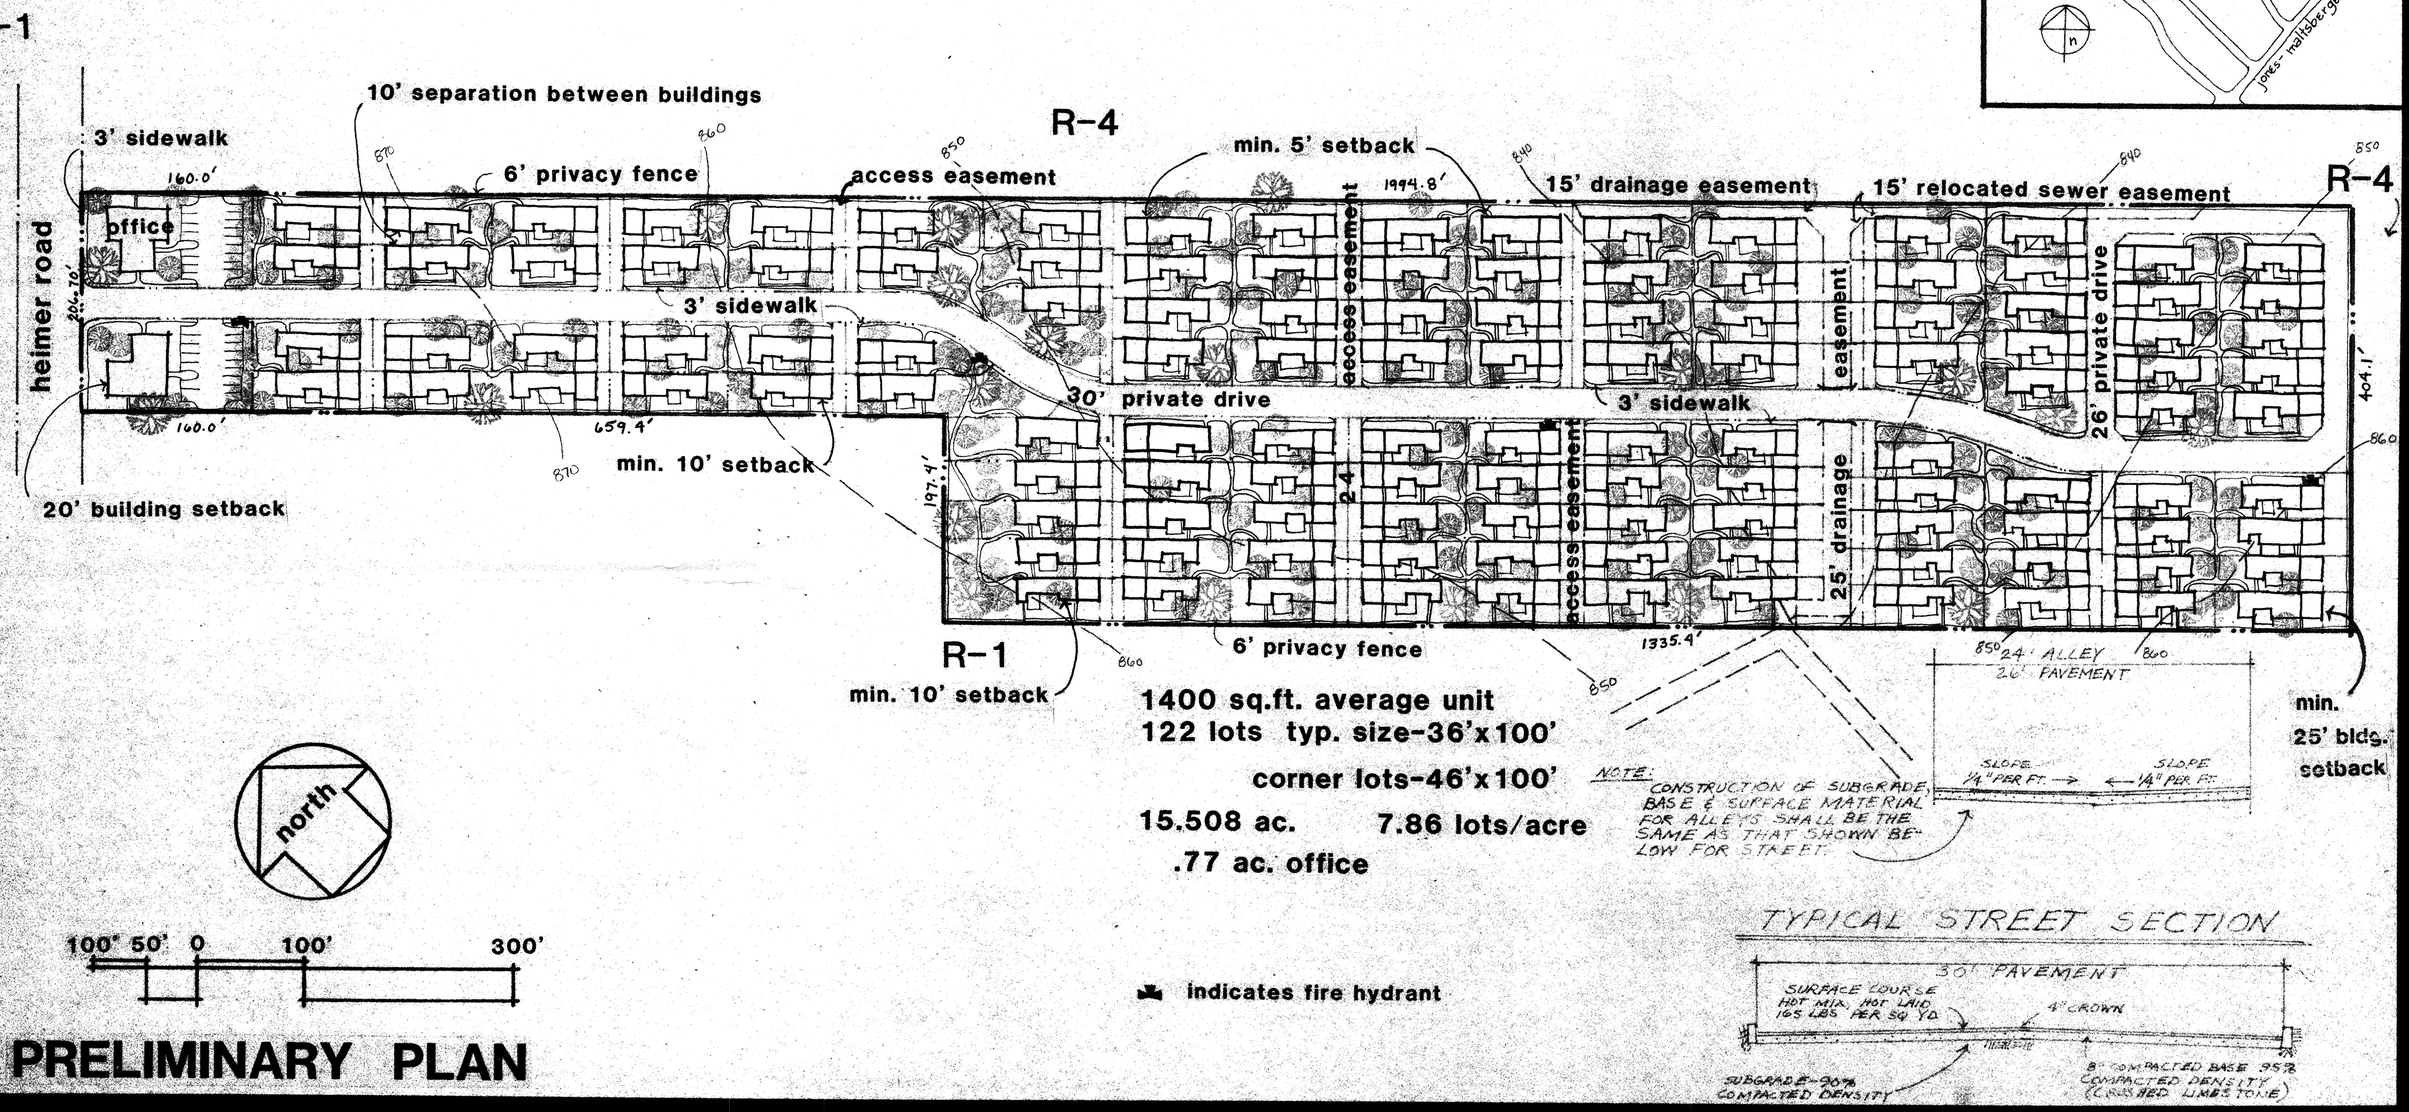

1400 sq.ft. average unit
122 lots typ. size-36'x100'
corner lots-46'x100'
15.508 ac. 7.86 lots/acre
.77 ac. office

indicates fire hydrant

PRELIMINARY PLAN

heimer road p.u.d.
crow development

ralph c. bender & assoc. inc.
environmental planning • urban design • architecture
4815 fredericksburg road • phone: 512 · 342-3291
san antonio, texas 78229-3673

#109