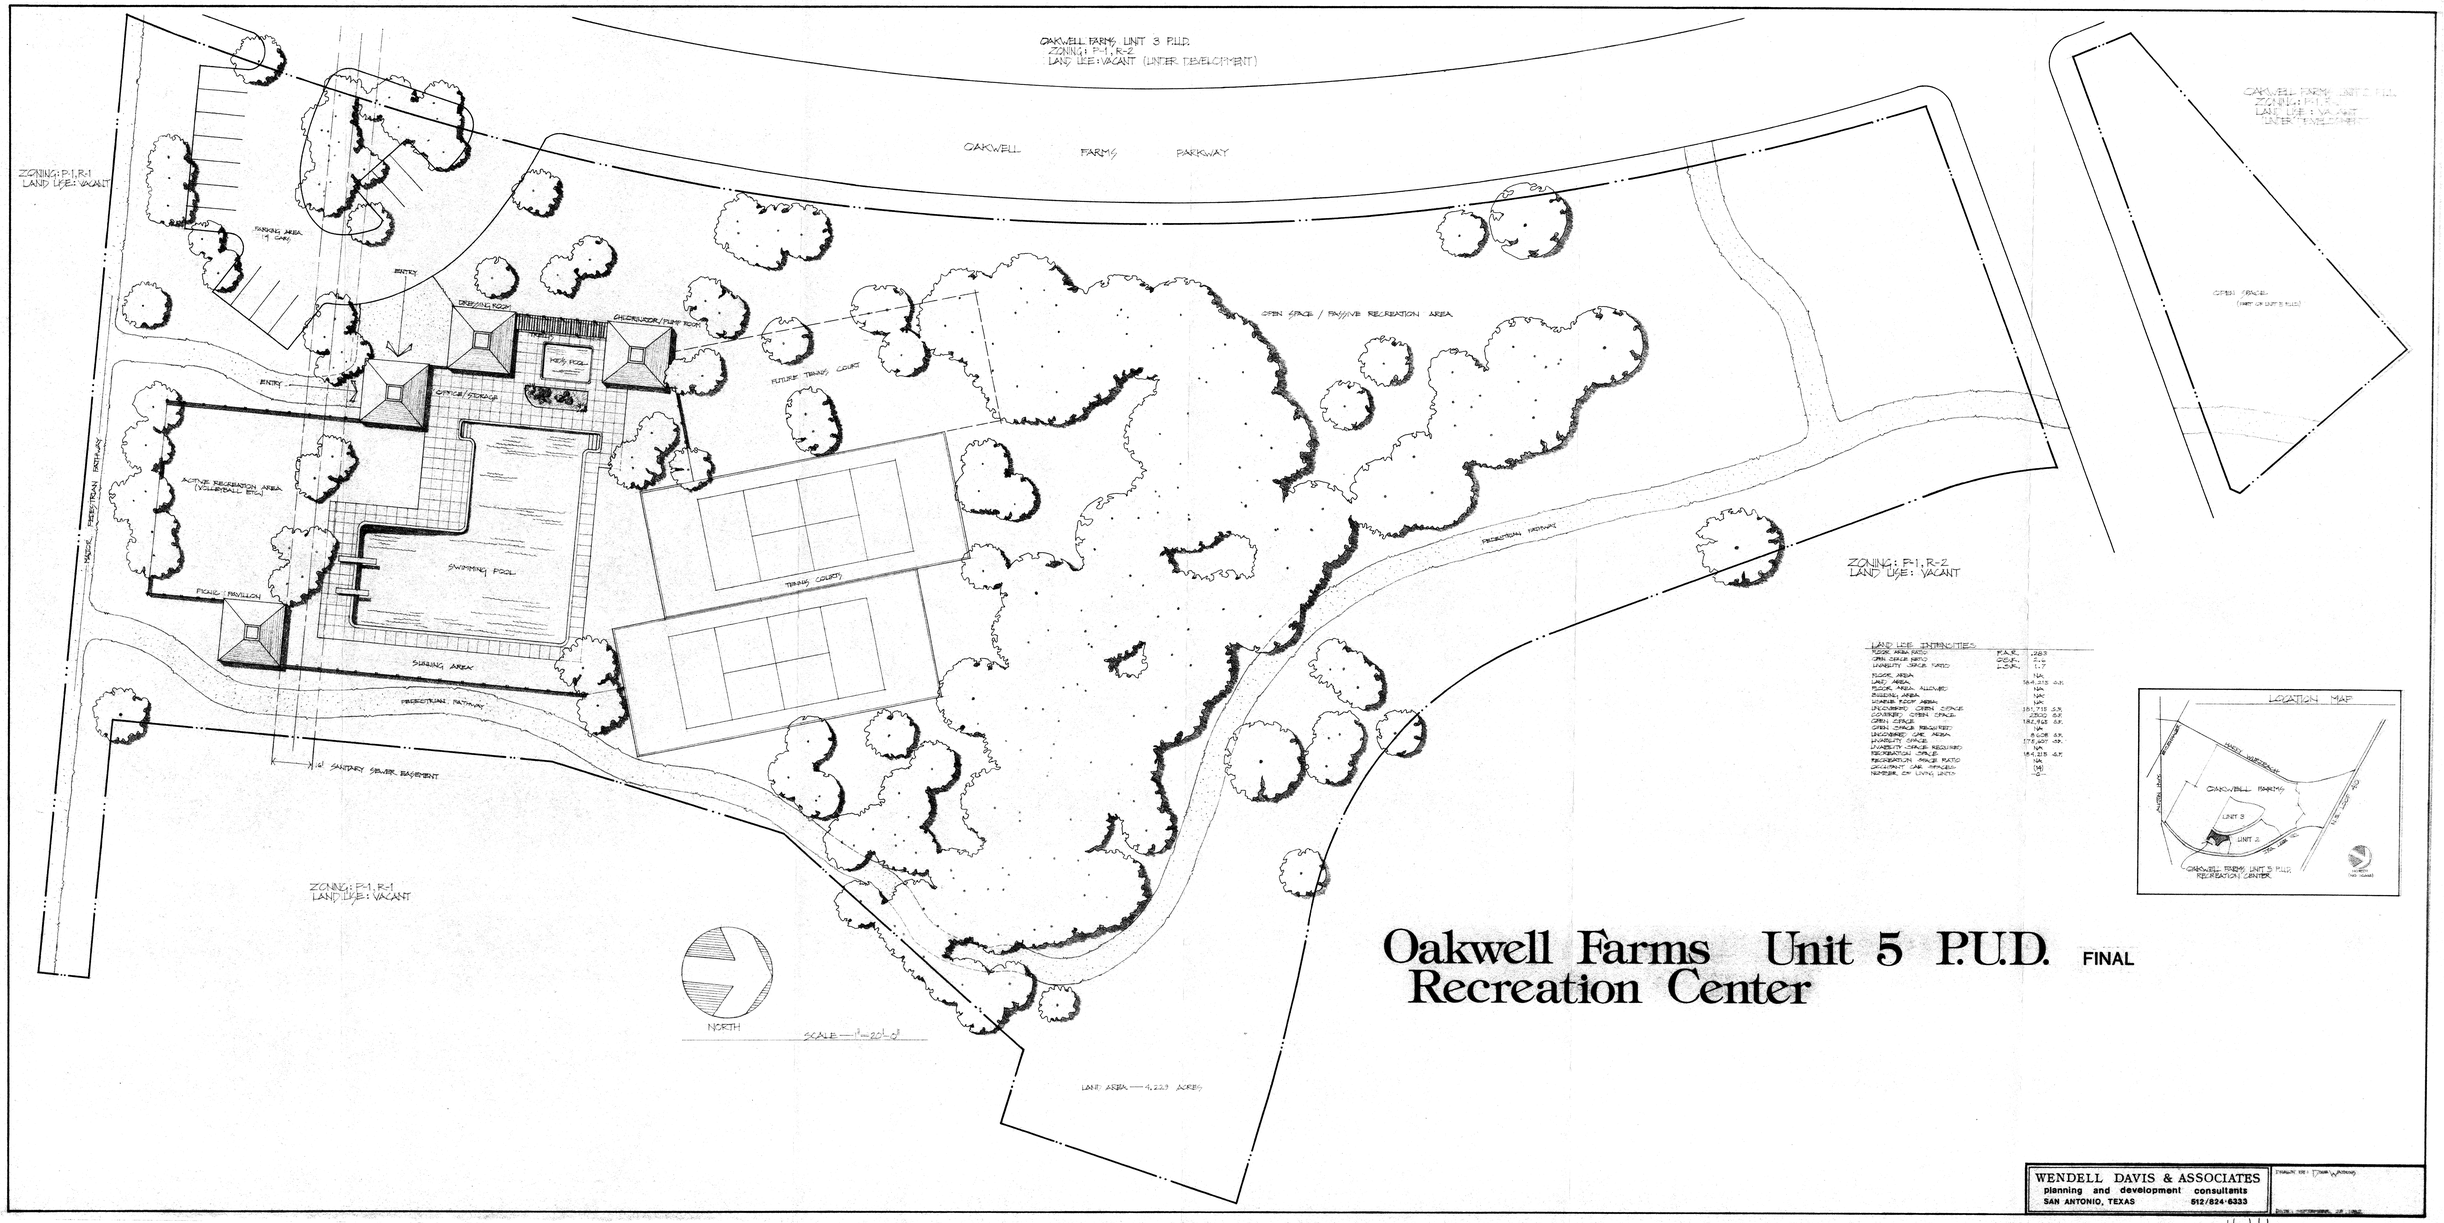
OAKWELL FARMS UNIT 3 P.U.D.
ZONING: P-1, R-2
LAND USE: VACANT (UNDER DEVELOPMENT)
OAKWELL FARMS PARKWAY
ZONING: P-1, R-1
LAND USE: VACANT
PARKING AREA
ENTRY
DRESSING ROOM
CHECKROOM/PUMP ROOM
KIDS POOL
OFFICE/STORAGE
FUTURE TENNIS COURT
OPEN SPACE / PASSIVE RECREATION AREA
ACTIVE RECREATION AREA (VOLLEYBALL ETC.)
SWIMMING POOL
PICNIC PAVILION
TENNIS COURTS
SUNNING AREA
PEDESTRIAN PATHWAY
MAJOR PEDESTRIAN PATHWAY
SANITARY SEWER EASEMENT
ZONING: P-1, R-2
LAND USE: VACANT
ZONING: P-1, R-1
LAND USE: VACANT
NORTH
SCALE — 1" = 20'-0"
LAND AREA — 4.223 ACRES
LOCATION MAP
OAKWELL FARMS
UNIT 3
UNIT 2
OAKWELL FARMS UNIT 5 P.U.D. RECREATION CENTER
Oakwell Farms Unit 5 P.U.D. FINAL
Recreation Center
WENDELL DAVIS & ASSOCIATES
planning and development consultants
SAN ANTONIO, TEXAS 512/824-6333

#111