PRELIMINARY PLAN OF DEVELOPMENT
APPROVED
Planning Commission ☐
Zoning Commission ☐
City of San Antonio ☐
Date_____ Chairman_____

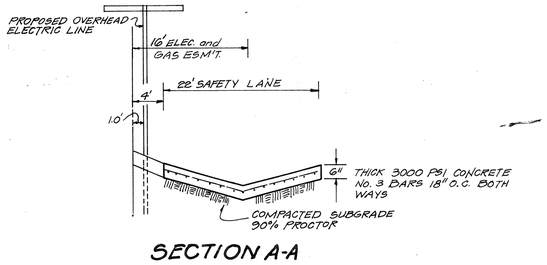

SECTION A-A

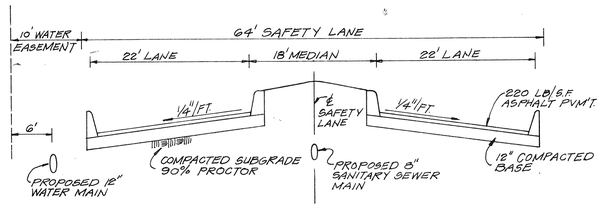

SECTION B-B

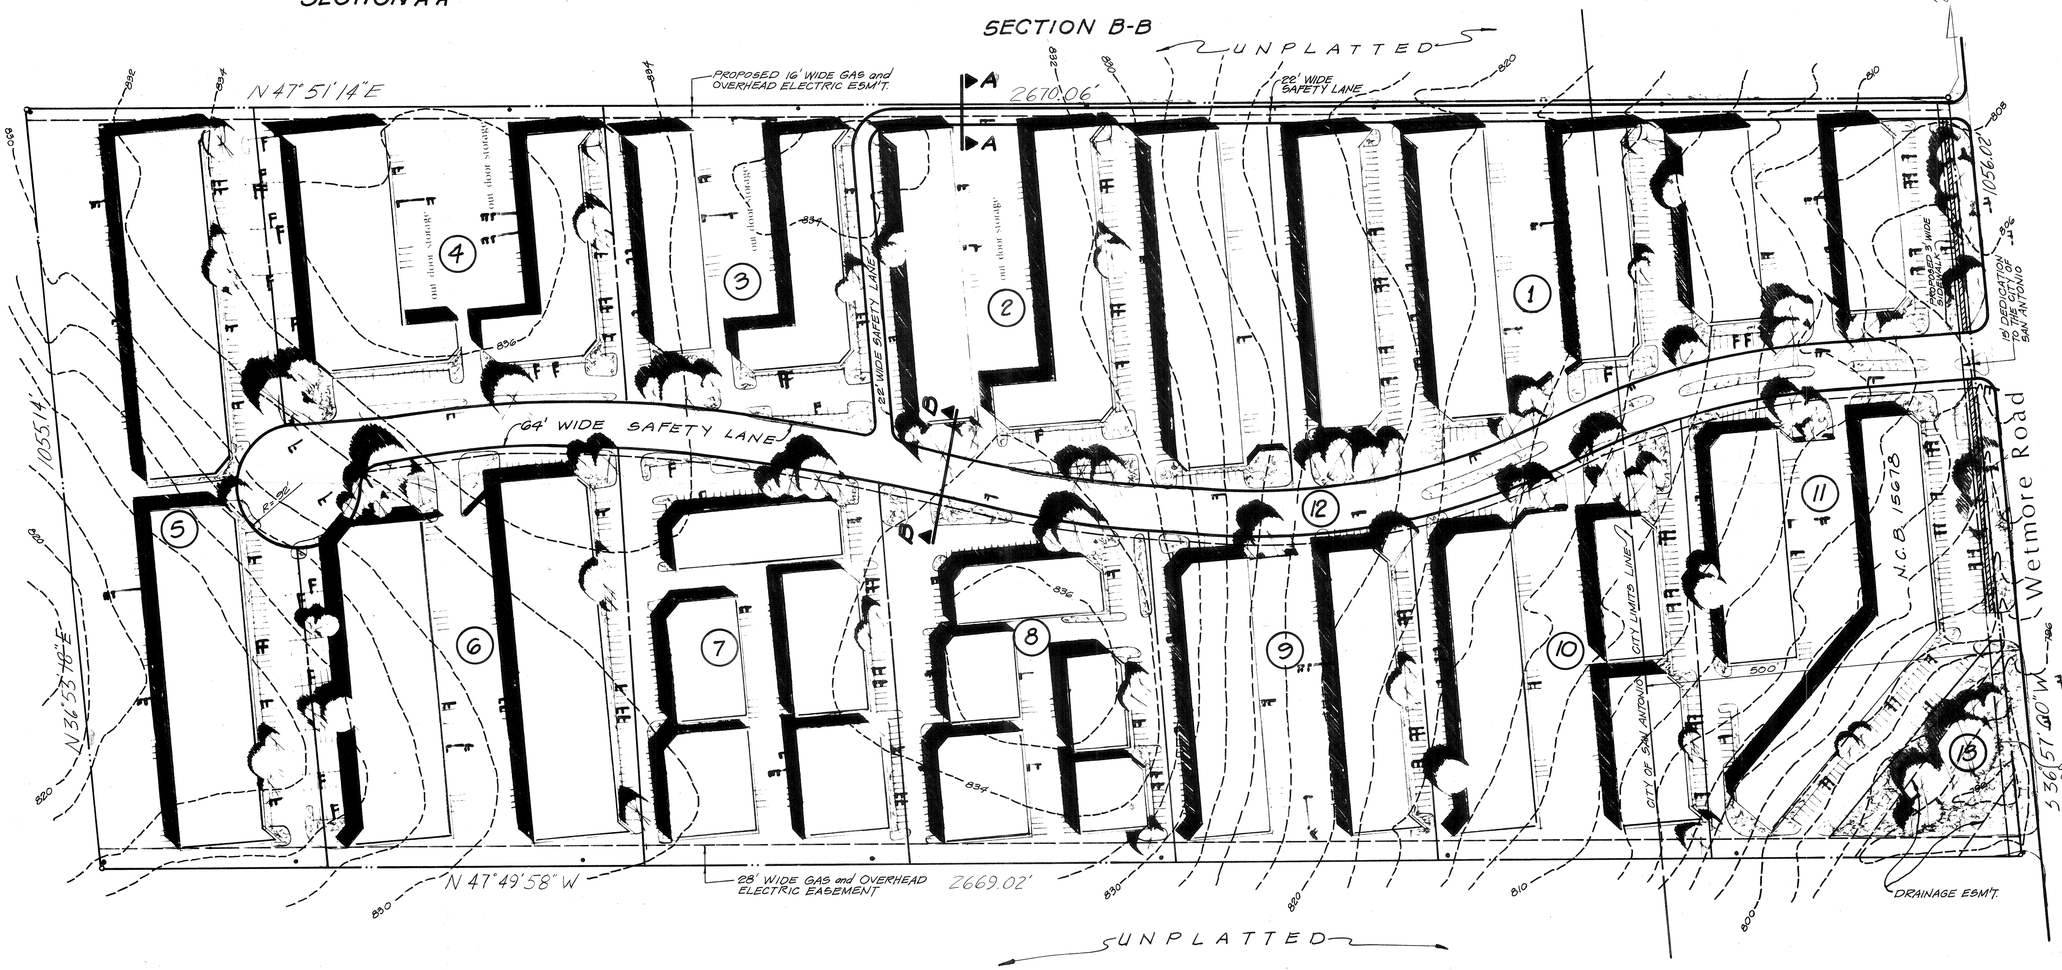

WETMORE BUSINESS PARK
QUINCY LEE INDUSTRIAL

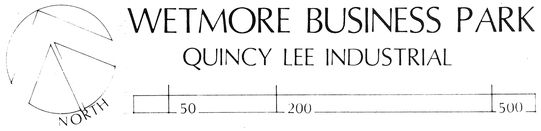

WETMORE BUSINESS PARK
QUINCY LEE INDUSTRIAL

LEGEND

EXISTING CONTOURS (2' INTERVAL)	822
LOT-NUMBERS	7

TOTAL ACREAGE	–	64.5 AC.
SAFETY LANE ACREAGE	–	5.0 AC.
GREEN BELT AREA	–	0.8 AC.
PARKING AREA	–	34 AC.

PRELIMINARY PLAN

WETMORE BUSINESS PARK P.U.D.
OFFICE-SERVICE CENTER DEVELOPMENT P-1, I-1

PREPARED BY:
VICKREY & ASSOCIATES, Inc.
CONSULTING ENGINEERS & SURVEYORS
7334 Blanco Road Suite 109 San Antonio, Texas 78216

JUNE 9, 1983 JOB No. 0748-01-11

133