UNIT 5 PUD PRELIMINARY

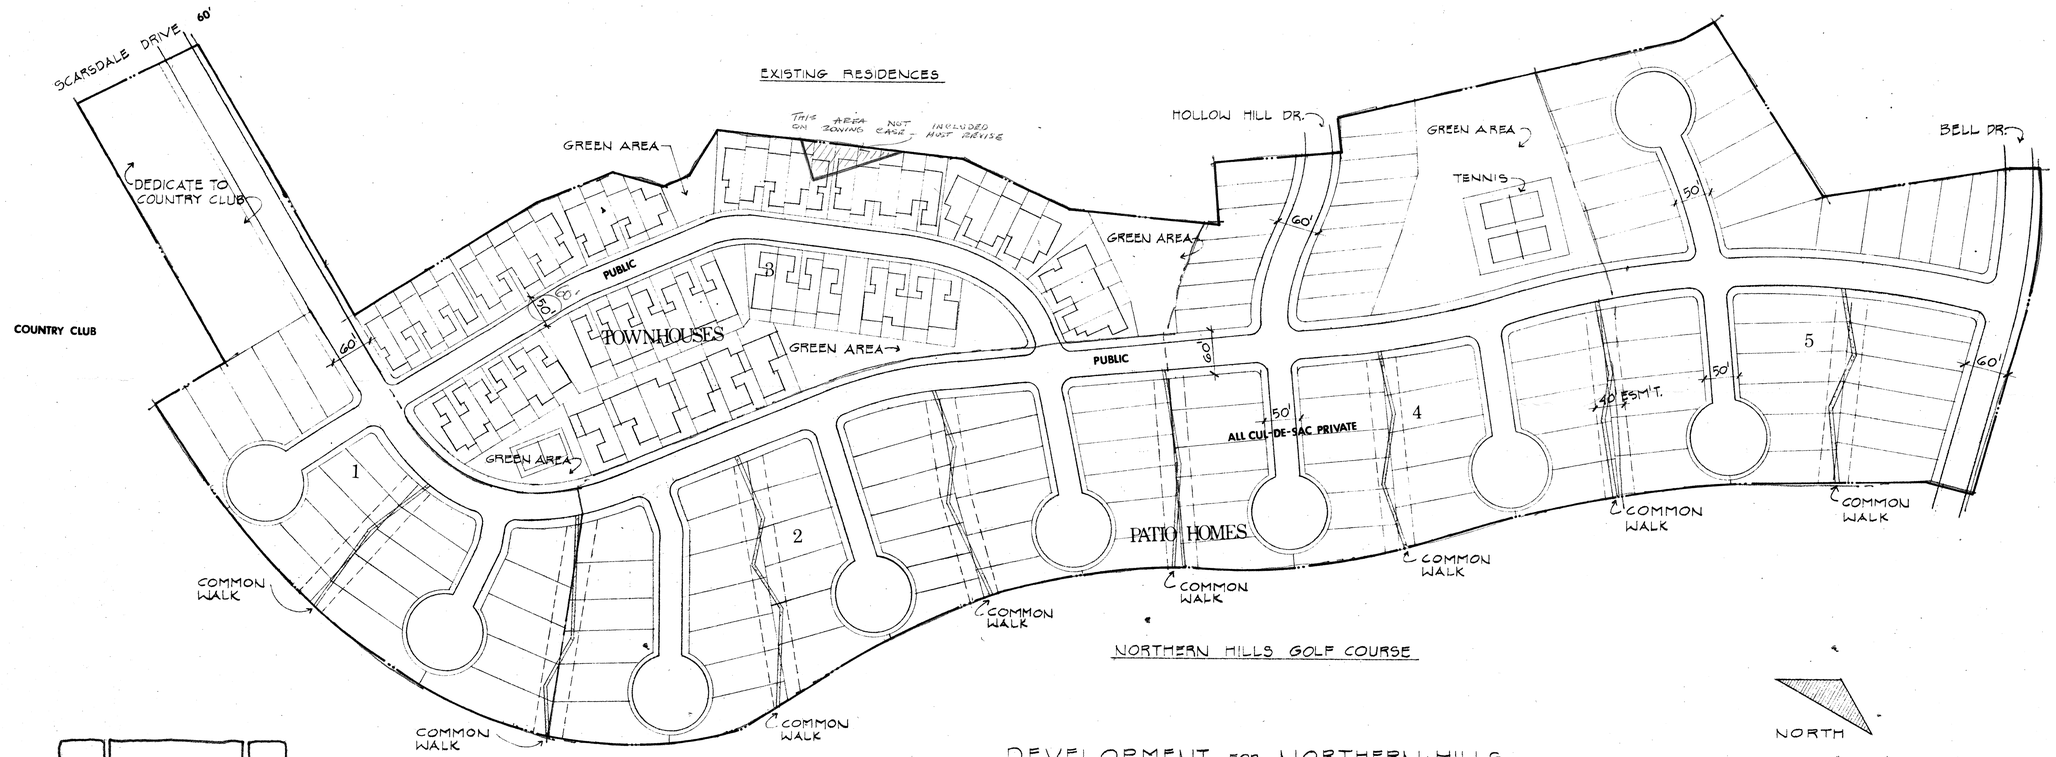

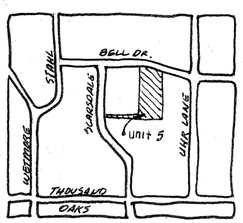

LOCATION MAP

DEVELOPMENT FOR NORTHERN HILLS

31 AC. 6 DU/AC.

198 LOTS
114 TYPE "A" PATIO HOMES
84 TYPE "B" TOWNHOUSES

PUBLIC STREETS STANDARD SECTIONS
PRIVATE STREETS REVERSE & STANDARD SECTIONS
UNIT STAGING AS SHOWN

NORTH

SCALE: 1" = 100'

PRELIMINARY PLAN OF DEVELOPMENT APPROVED
Planning & Zoning Commission
City of San Antonio
Date 12-4-74 Chairman [illegible]

HESSON & MAY ASSOCIATES
8031 BROADWAY
SAN ANTONIO, TEXAS 78209

OCT. 16, 74
OCT. 29, 74

#19