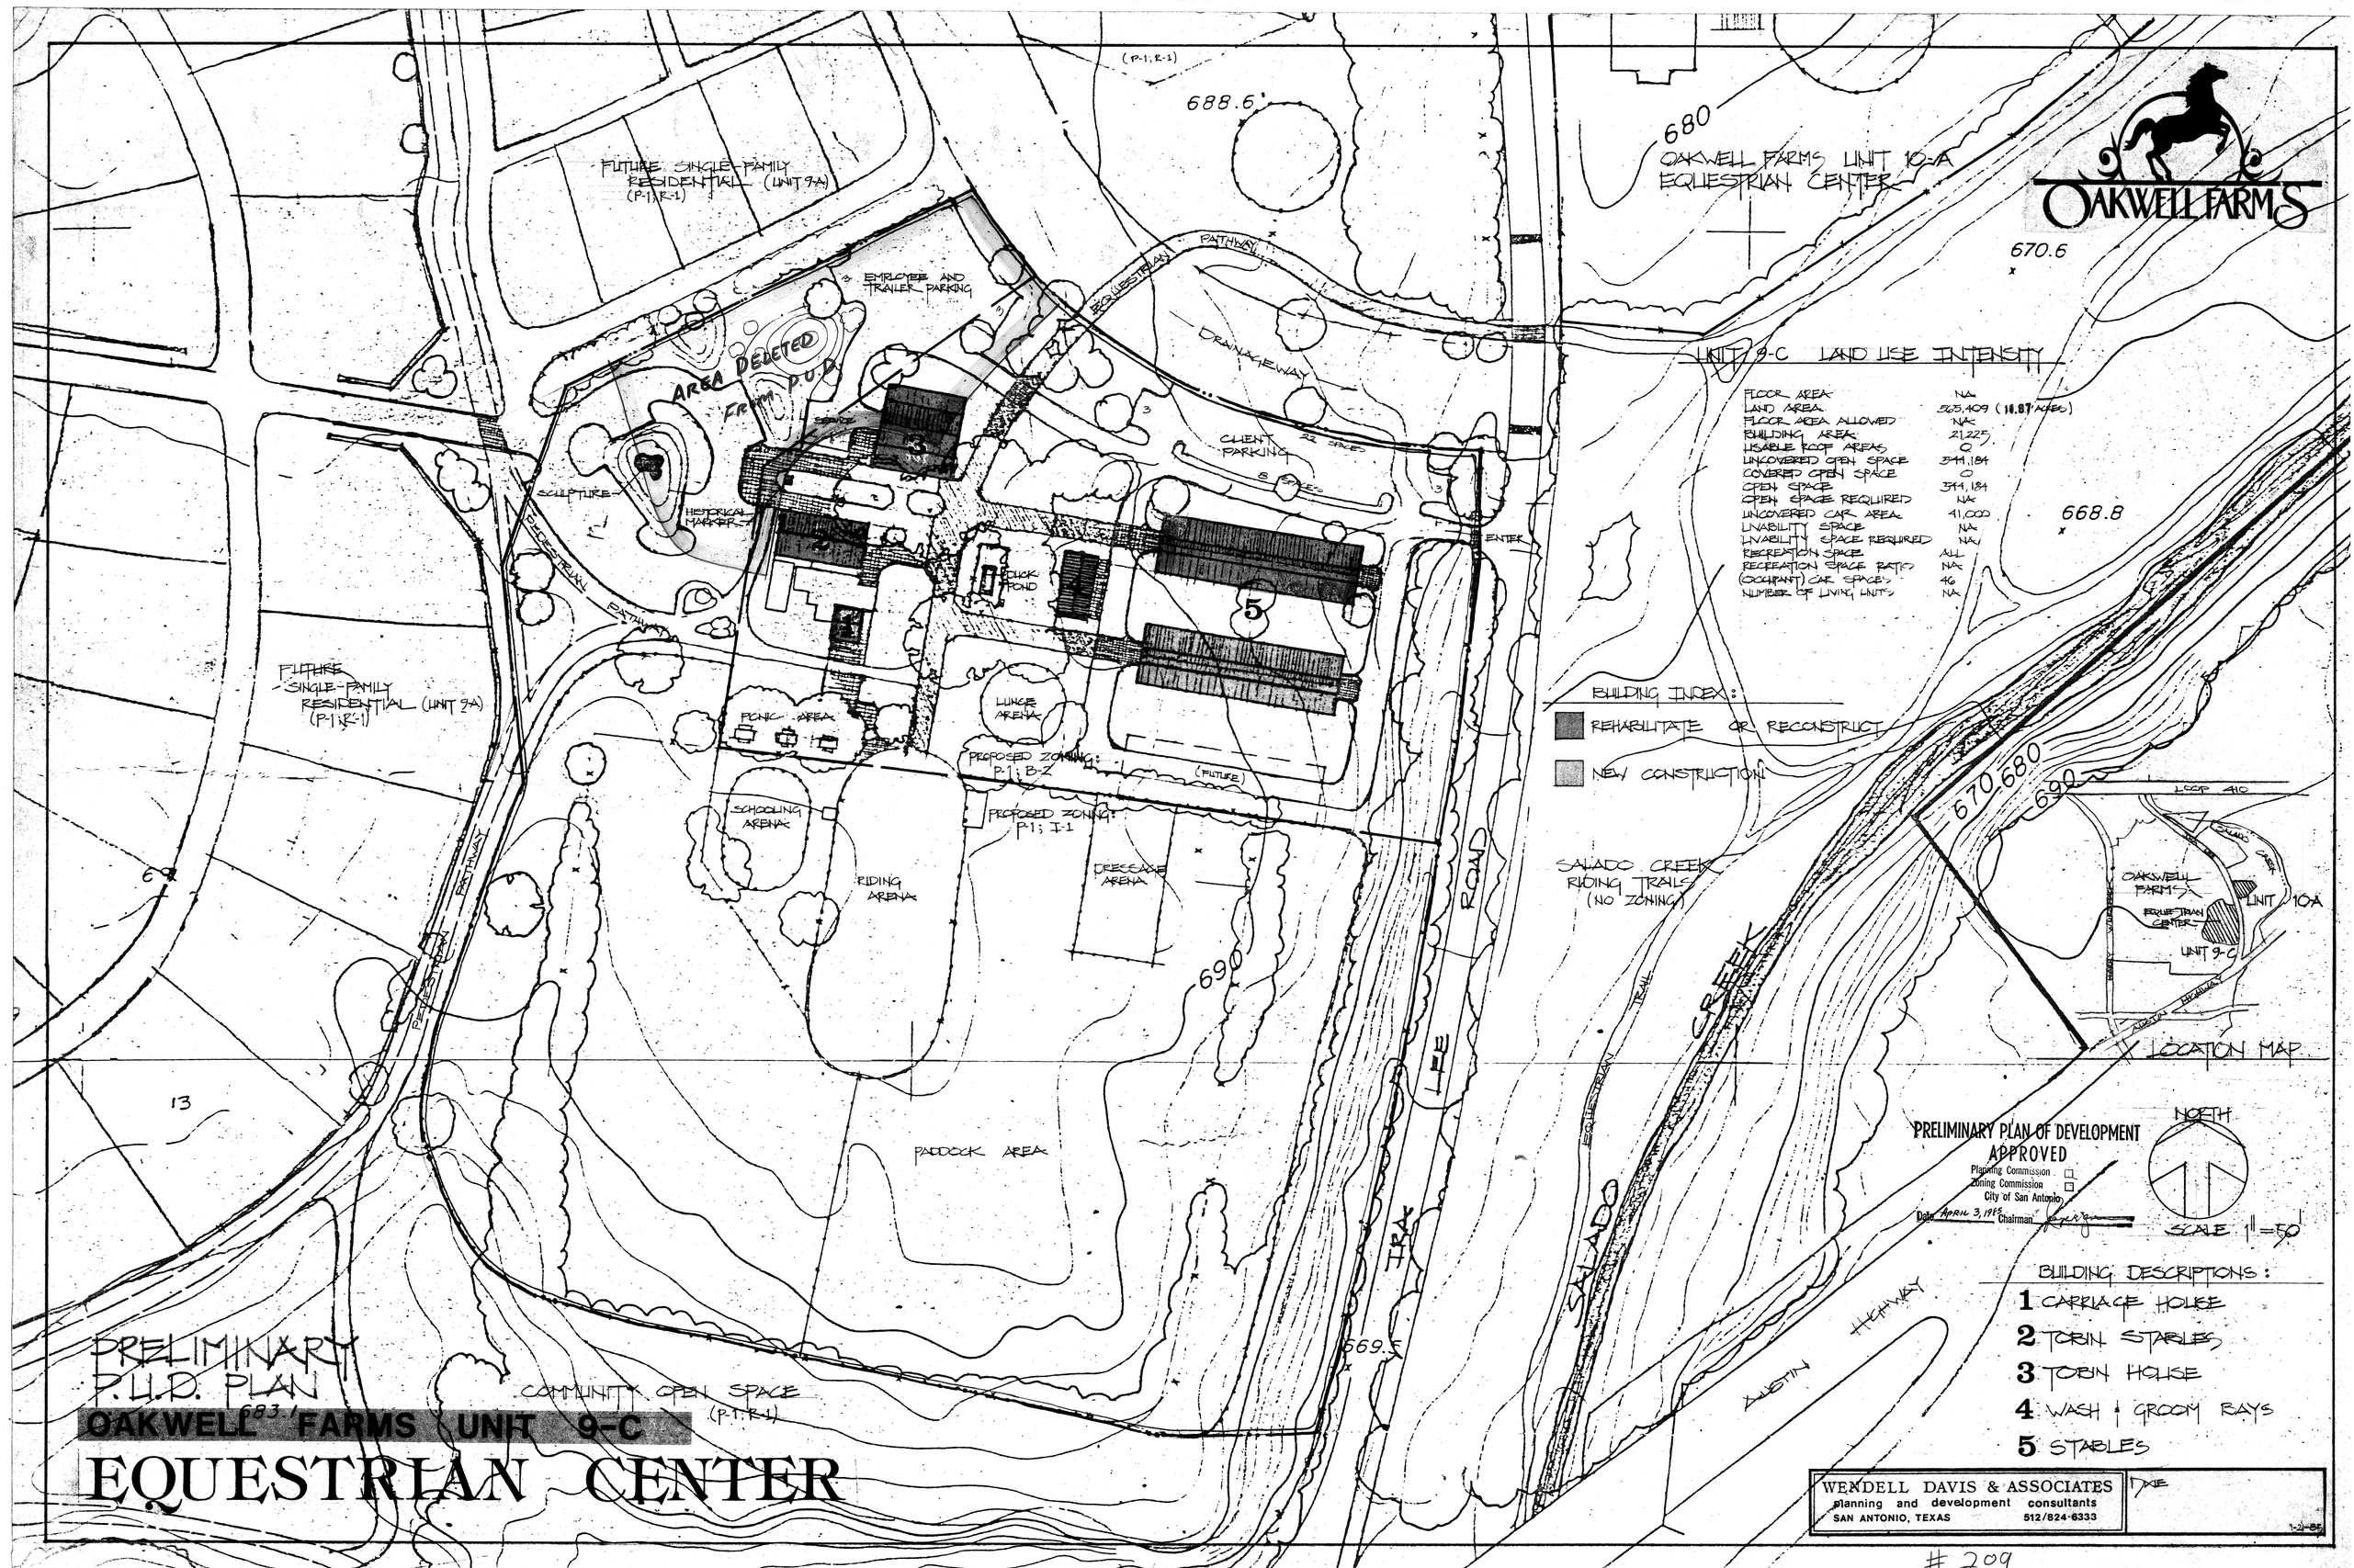

UNIT 9-C LAND USE INTENSITY

FLOOR AREA	NA
LAND AREA	565,409 (10.87 ACRES)
FLOOR AREA ALLOWED	NA
BUILDING AREA	21,225
USABLE ROOF AREAS	0
UNCOVERED OPEN SPACE	544,184
COVERED OPEN SPACE	0
OPEN SPACE	544,184
OPEN SPACE REQUIRED	NA
UNCOVERED CAR AREA	41,000
LIVABILITY SPACE	NA
LIVABILITY SPACE REQUIRED	NA
RECREATION SPACE	ALL
RECREATION SPACE RATIO	NA
(OCCUPANT) CAR SPACES	46
NUMBER OF LIVING UNITS	NA

BUILDING INDEX:

REHABILITATE OR RECONSTRUCT

NEW CONSTRUCTION