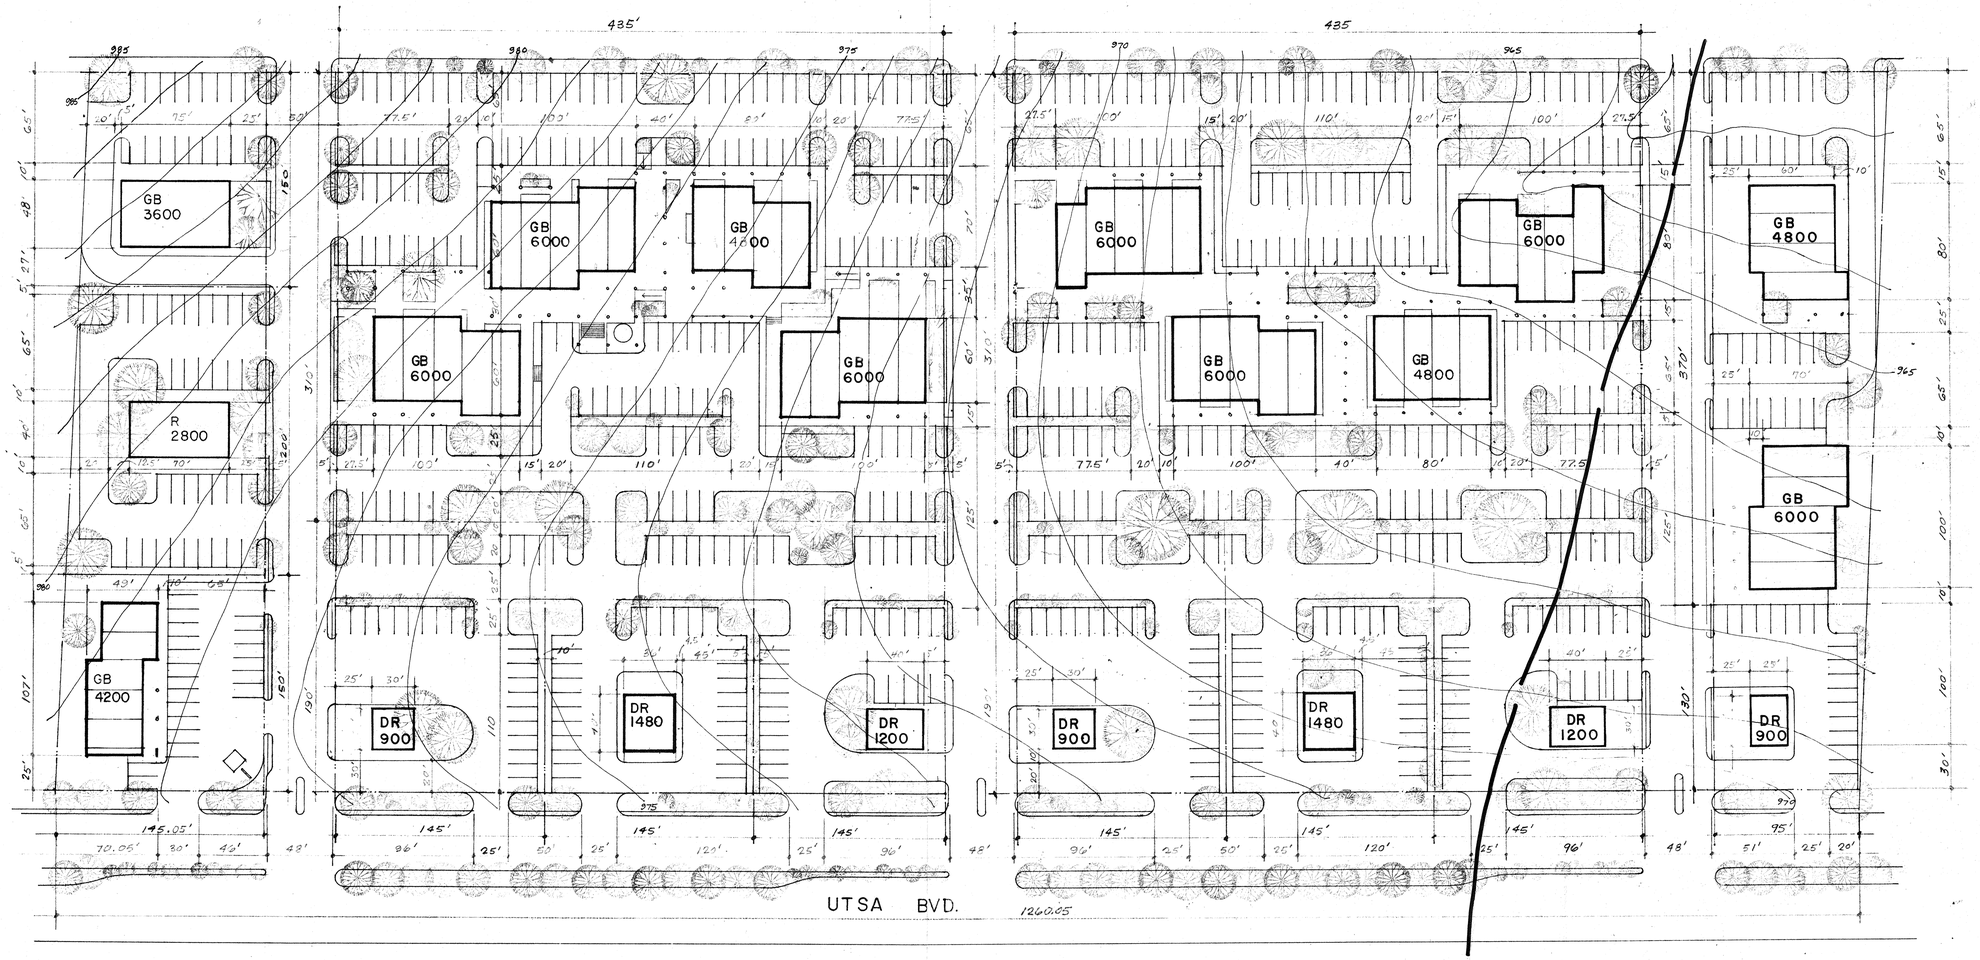

APPROVED
PLANNED UNIT DEVELOPMENT
Planning & Zoning Commission
City of San Antonio
Date: 4/23/76 Chairman: [signature]
DATE 4/22/76 SECRETARY [signature]

Campus South Site Plan a planned unit development

Peery, Caragonne + Associates Architects and Planers 724 N. St. Mary's 78205

9·1·75

1"-50'

LEGEND

GB GENERAL BUSINESS
R RESTAURANT
DR DRIVE IN RESTAURANT

#22