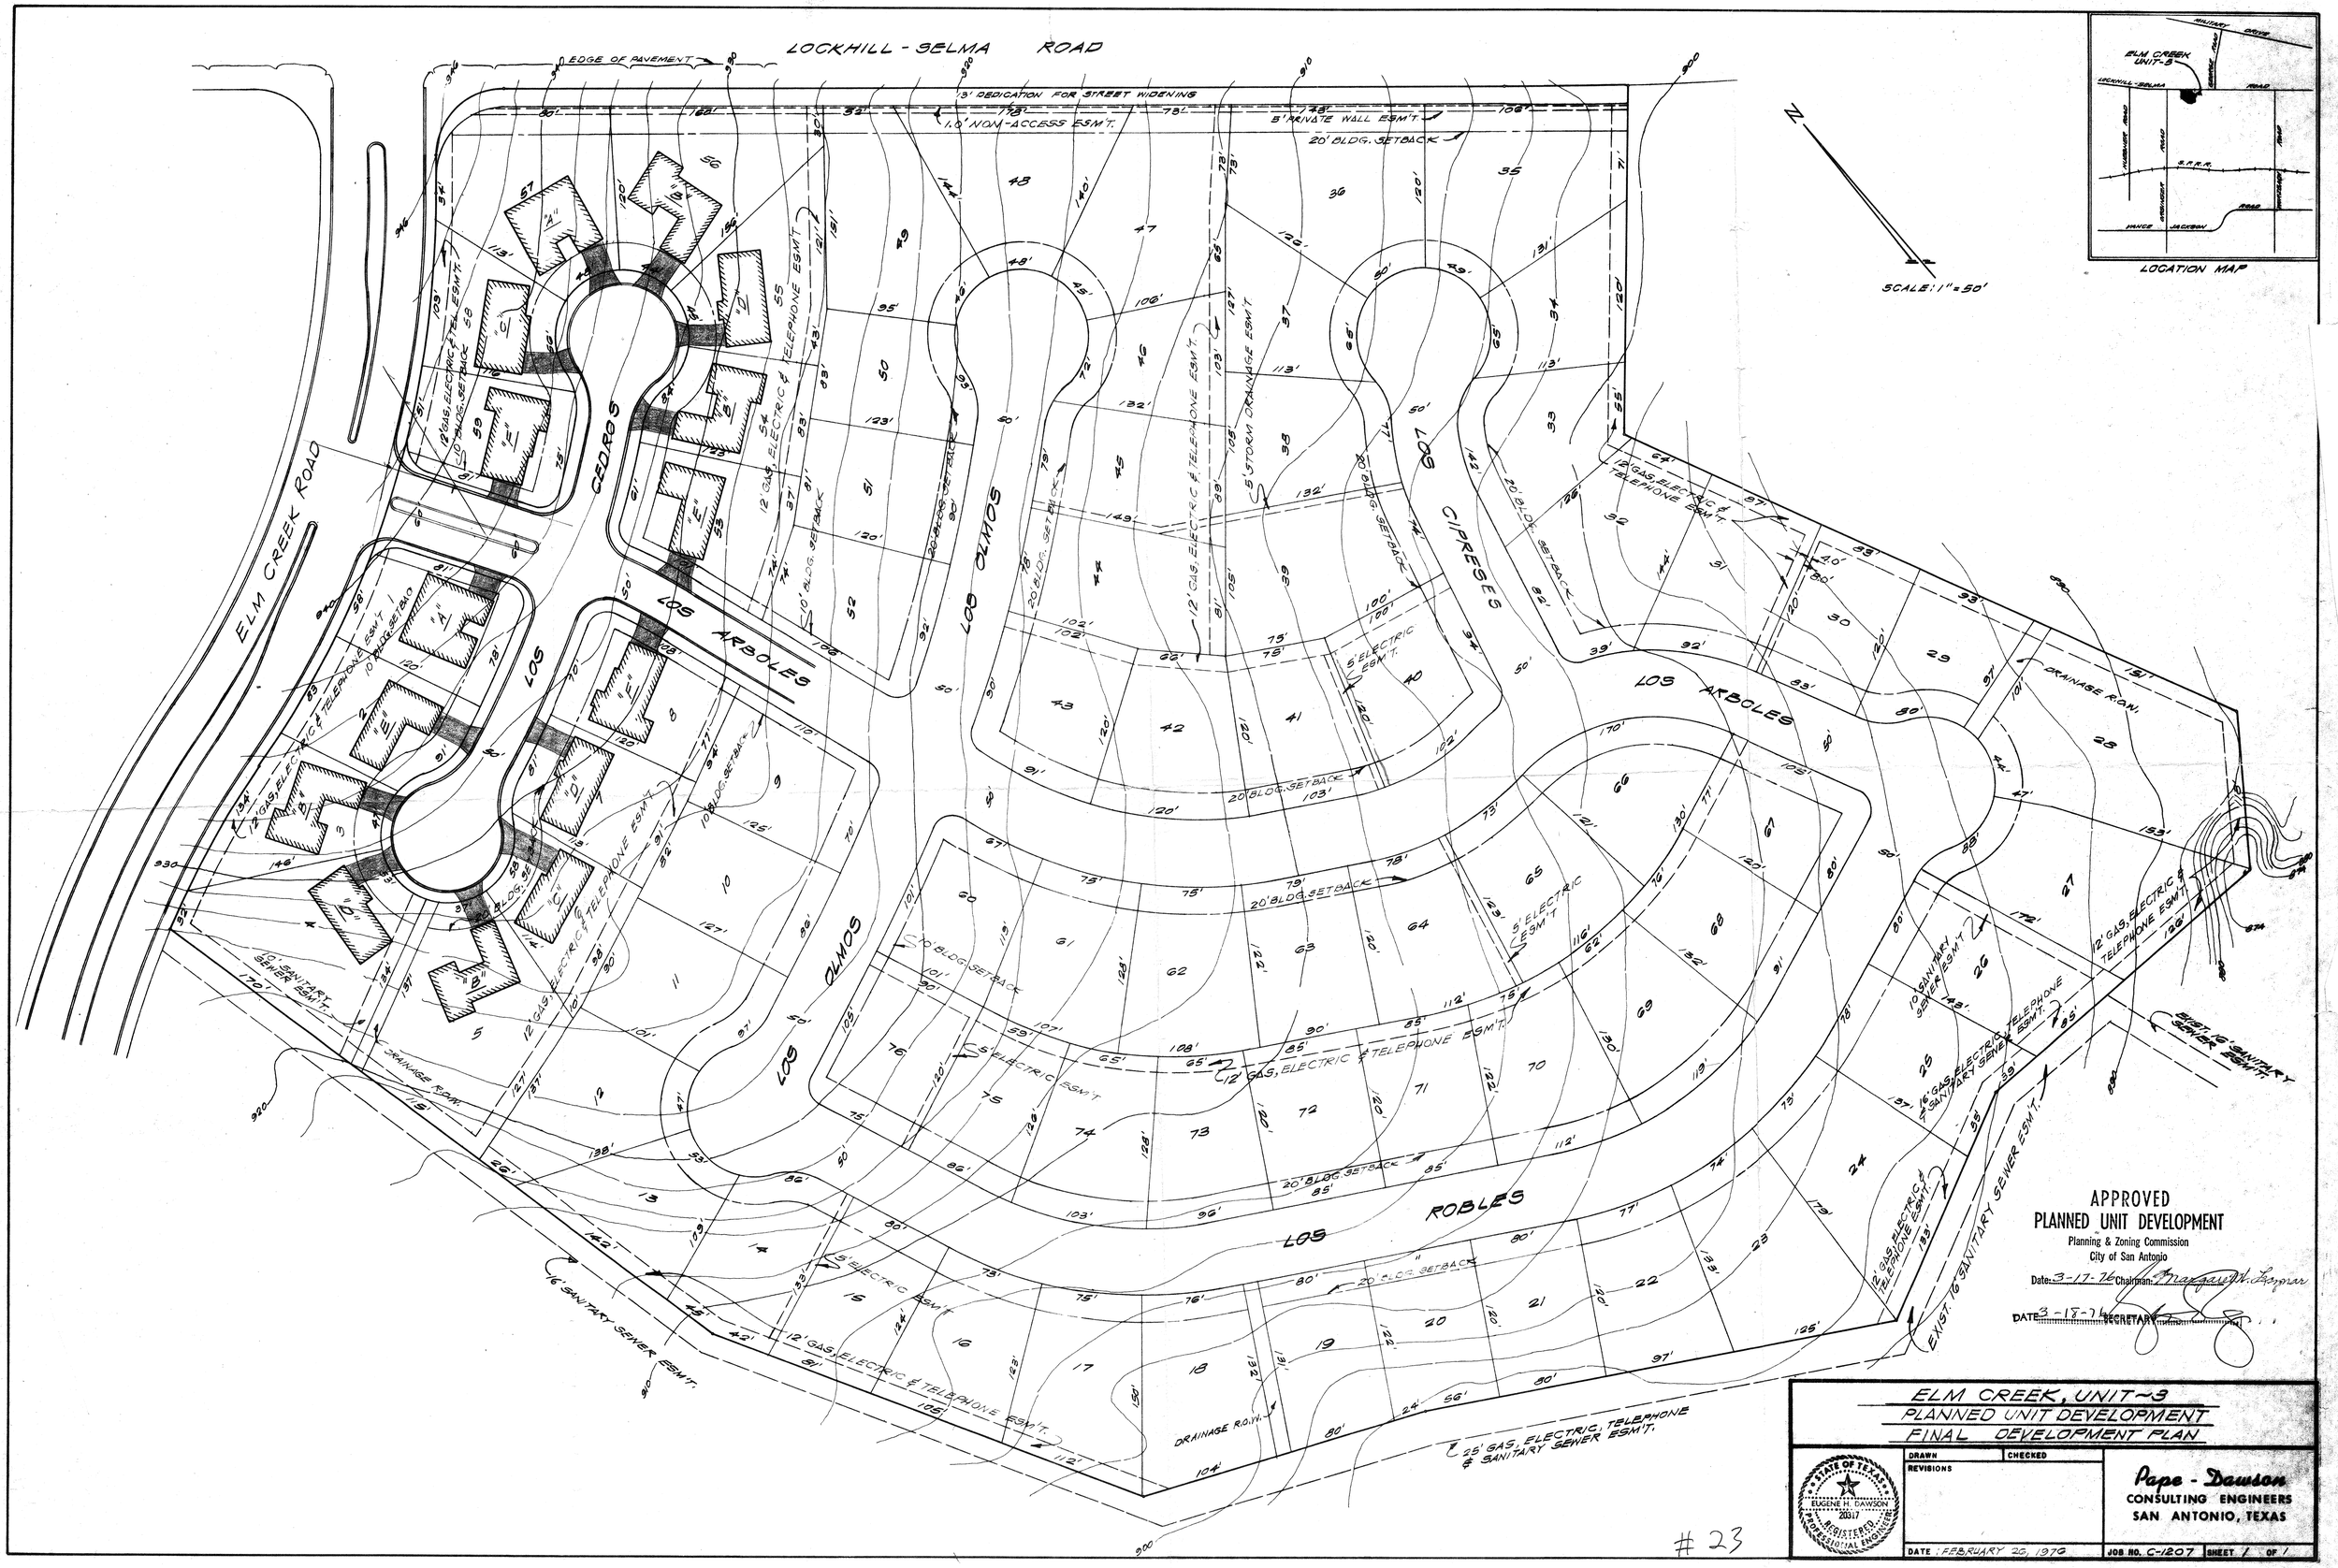
LOCKHILL - SELMA ROAD
EDGE OF PAVEMENT
13' DEDICATION FOR STREET WIDENING
1.0' NON-ACCESS ESM'T.
5' PRIVATE WALL ESM'T.
20' BLDG. SETBACK
ELM CREEK ROAD
LOS CEDROS
LOS ARBOLES
LOS OLMOS
LOS CIPRESES
LOS ROBLES
12' GAS, ELECTRIC & TELEPHONE ESM'T.
5' STORM DRAINAGE ESM'T.
5' ELECTRIC ESM'T.
10' BLDG. SETBACK
DRAINAGE R.O.W.
16' SANITARY SEWER ESM'T.
25' GAS, ELECTRIC, TELEPHONE & SANITARY SEWER ESM'T.
EXIST. 16' SANITARY SEWER ESM'T.
SCALE: 1" = 50'
LOCATION MAP
ELM CREEK UNIT-3
LOCKHILL-SELMA ROAD
MILITARY DRIVE
S.P.R.R.
VANCE JACKSON ROAD
APPROVED
PLANNED UNIT DEVELOPMENT
Planning & Zoning Commission
City of San Antonio
Date: 3-17-76 Chairman: Margaret W. Lazmar
DATE 3-18-76 SECRETARY
ELM CREEK, UNIT-3
PLANNED UNIT DEVELOPMENT
FINAL DEVELOPMENT PLAN
DRAWN
CHECKED
REVISIONS
STATE OF TEXAS
EUGENE H. DAWSON
20317
REGISTERED PROFESSIONAL ENGINEER
Pape - Dawson
CONSULTING ENGINEERS
SAN ANTONIO, TEXAS
DATE: FEBRUARY 26, 1976
JOB NO. C-1207
SHEET 1 OF 1
#23