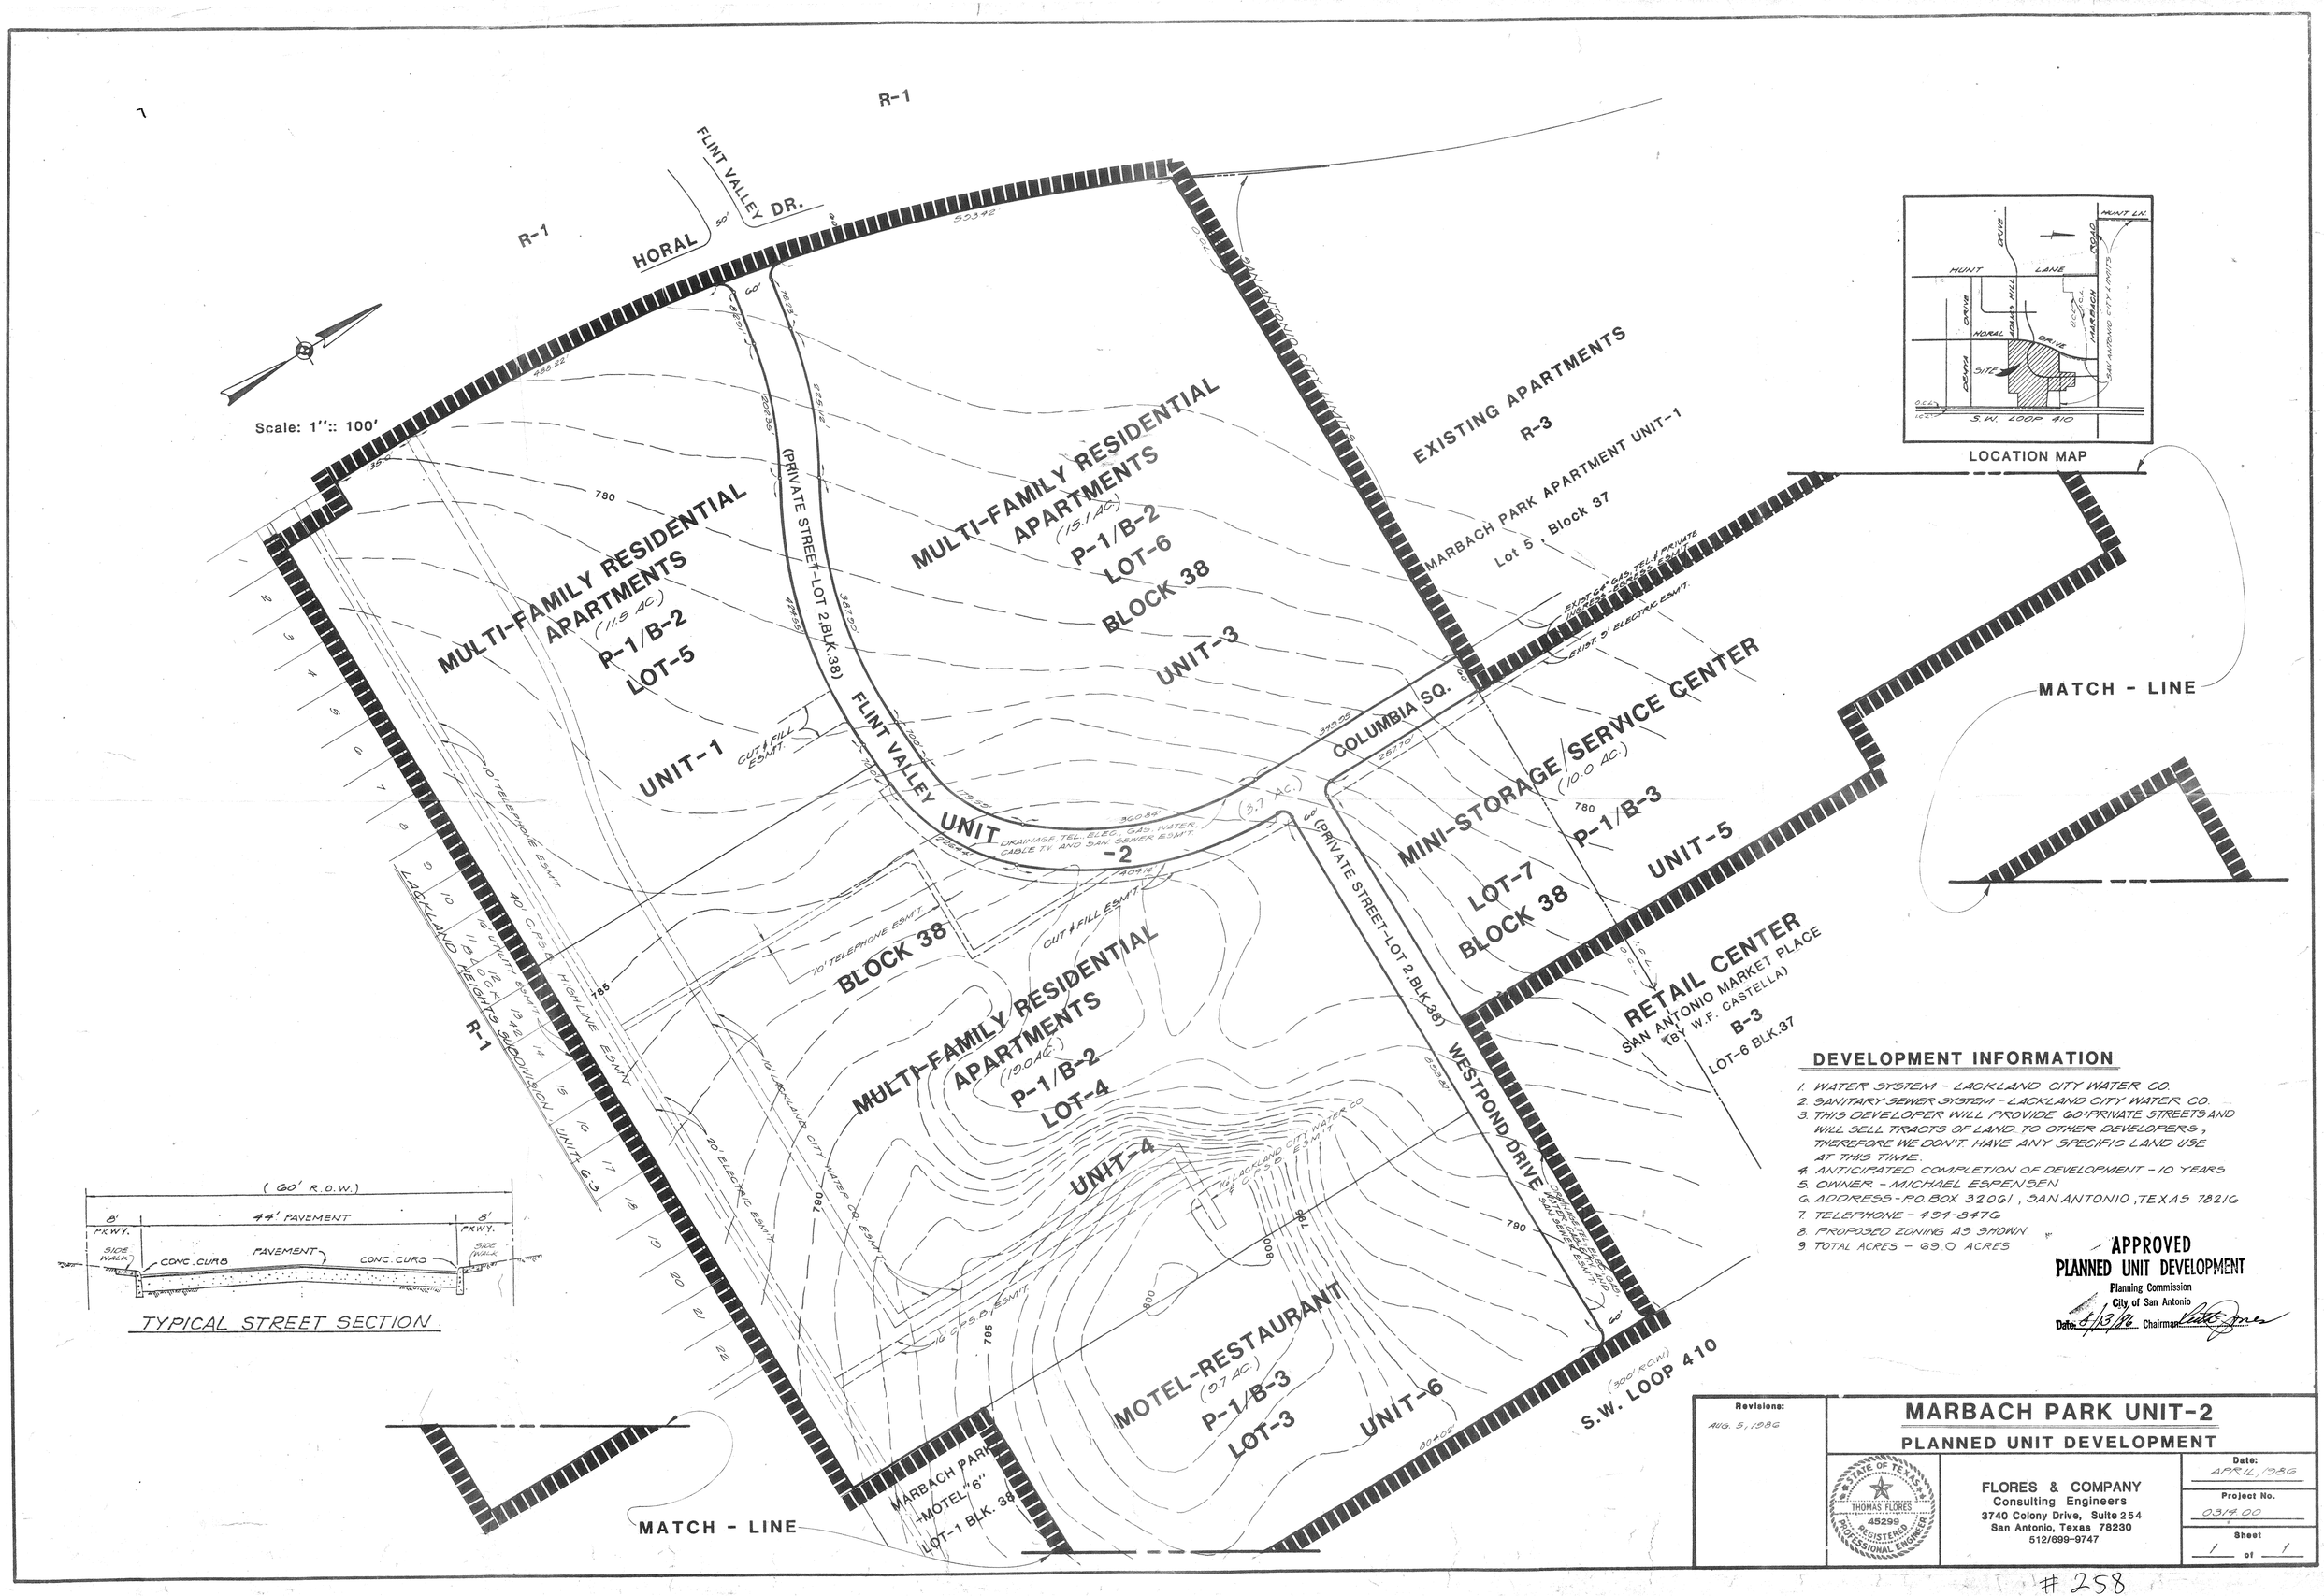

DEVELOPMENT INFORMATION

1. WATER SYSTEM - LACKLAND CITY WATER CO.
2. SANITARY SEWER SYSTEM - LACKLAND CITY WATER CO.
3. THIS DEVELOPER WILL PROVIDE 60' PRIVATE STREETS AND WILL SELL TRACTS OF LAND TO OTHER DEVELOPERS, THEREFORE WE DON'T HAVE ANY SPECIFIC LAND USE AT THIS TIME.
4. ANTICIPATED COMPLETION OF DEVELOPMENT - 10 YEARS
5. OWNER - MICHAEL ESPENSEN
6. ADDRESS - P.O. BOX 32061, SAN ANTONIO, TEXAS 78216
7. TELEPHONE - 494-8476
8. PROPOSED ZONING AS SHOWN.
9. TOTAL ACRES - 69.0 ACRES

APPROVED
PLANNED UNIT DEVELOPMENT
Planning Commission
City of San Antonio
Date: 4/13/86 Chairman: [signature]

Revisions:	MARBACH PARK UNIT-2 PLANNED UNIT DEVELOPMENT	
AUG. 5, 1986	STATE OF TEXAS THOMAS FLORES 45299 REGISTERED PROFESSIONAL ENGINEER FLORES & COMPANY Consulting Engineers 3740 Colony Drive, Suite 254 San Antonio, Texas 78230 512/699-9747	Date: APRIL, 1986 Project No. 0314.00 Sheet 1 of 1

#258