#263

This plan plan amendo plan previously approved by P.C. Directors approval

LOCATION MAP

NOTES:

- ALL STREET INTERSECTION SIGHTLINE REQUIREMENTS WILL BE MET.
- ALL FRONT-LOADING GARAGES WILL BE SETBACK A MINIMUM OF 20' FROM THE FRONT PROPERTY LINE.
- ALL SIDE-LOADING GARAGES WILL BE SETBACK A MINIMUM OF 10' FROM THE FRONT PROPERTY LINE.
- CONSTRUCTION OF DEVELOPMENT TO BE DONE IN ONE PHASE.

LAND USE INTENSITY TABLE

FLOOR AREA RATIO	2.83	PRESENT ZONING	R-2A/R-5
OPEN SPACE RATIO	2.6	PROPOSED ZONING	P-1: R-2/R-5
LIVABILITY SPACE RATIO	1.7	DENSITY	3.82 du/ac.

LAND AREA (30.61 ACRES)	1,333,372 S.F.
BUILDING AREA	307,450*
USABLE ROOF AREAS	0
FLOOR AREA	233,234*
FLOOR AREA ALLOWED	377,344
UNCOVERED OPEN SPACE	1,025,922*
COVERED OPEN SPACE	0
OPEN SPACE	1,025,922*
OPEN SPACE REQUIRED	659,100
LIVABILITY SPACE	771,018*
LIVABILITY SPACE REQUIRED	430,950
UNCOVERED CAR AREA	245,608
RECREATION SPACE	91,250
RECREATION SPACE RATIO	.36
OCCUPANT CAR SPACES	234
NUMBER OF LIVING UNITS	116*

* MODIFICATIONS W/ AMMENDED P.U.D. PLAN

STREET SECTION

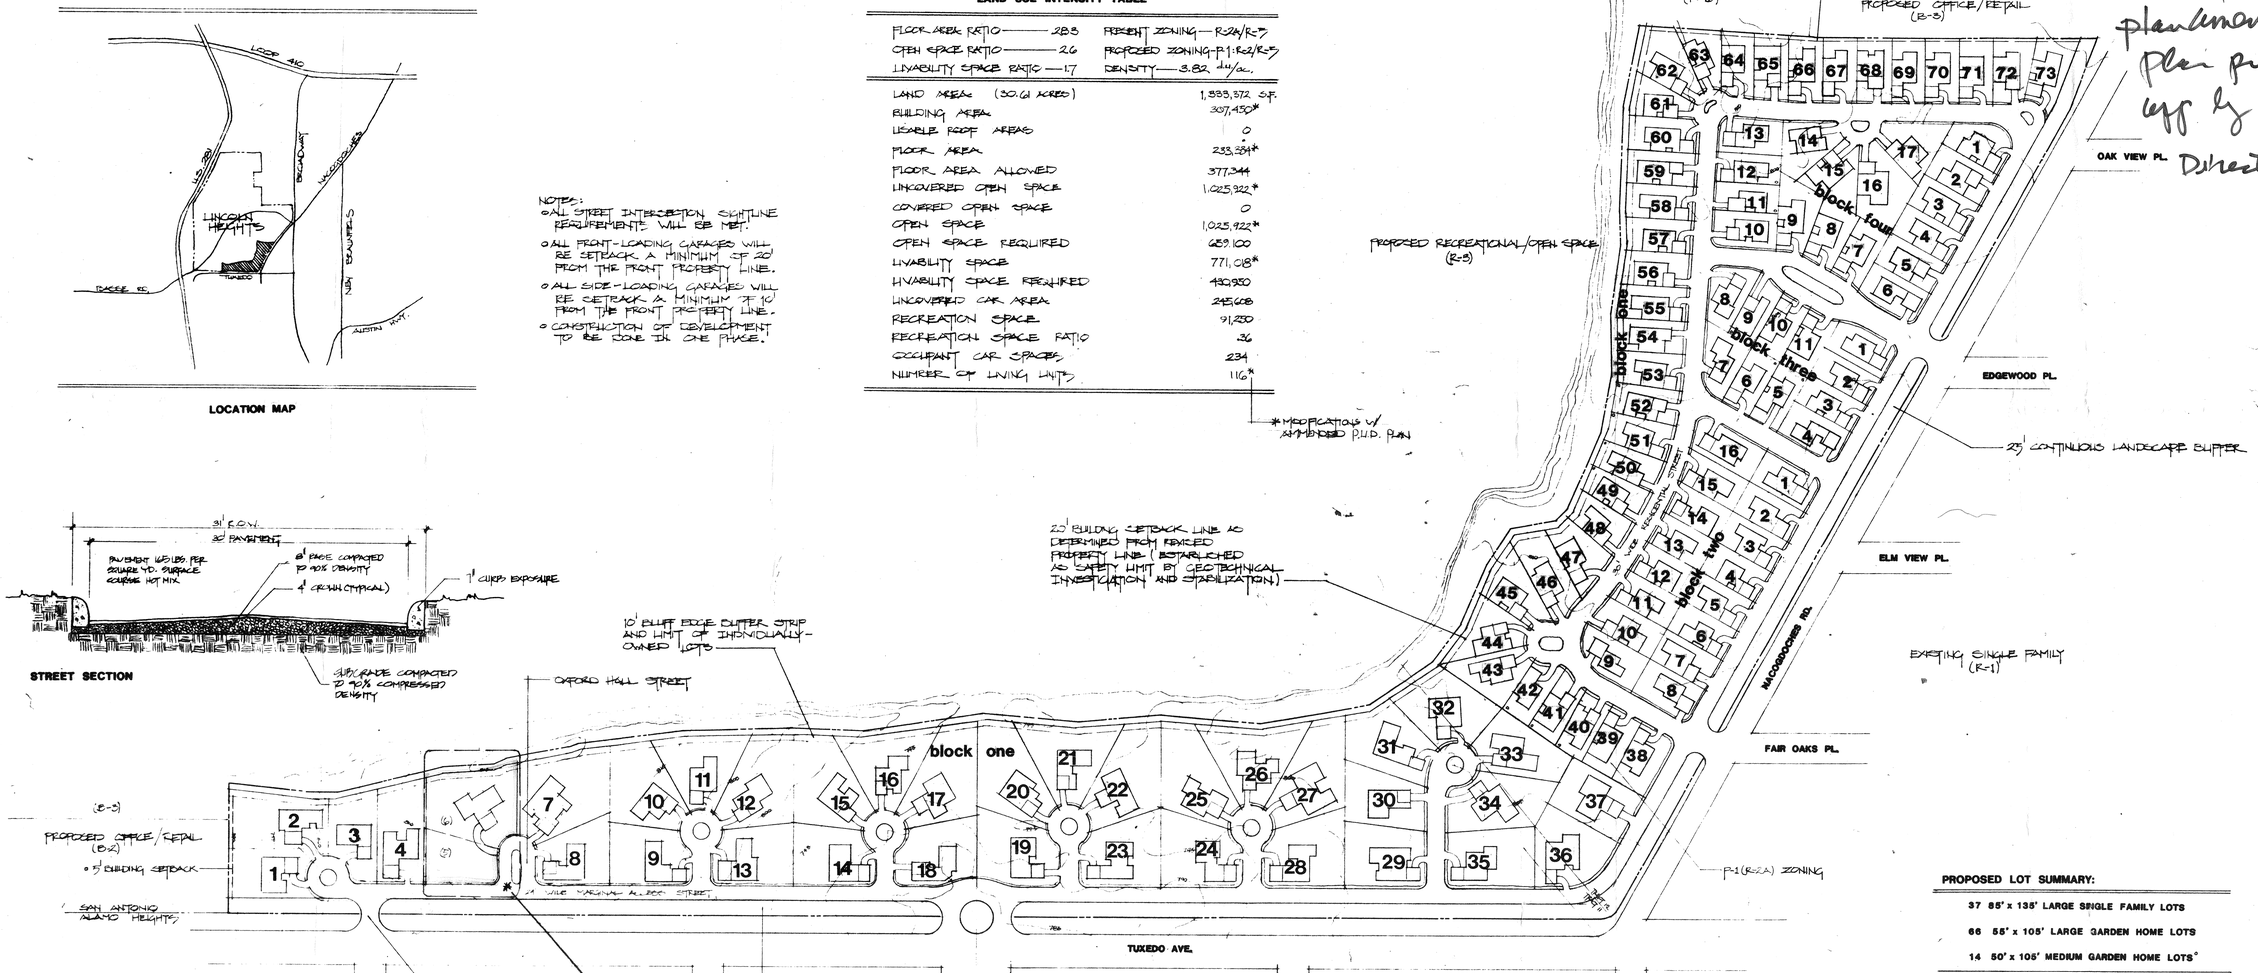

PROPOSED LOT SUMMARY:

37	85' x 135' LARGE SINGLE FAMILY LOTS
66	55' x 105' LARGE GARDEN HOME LOTS
14	50' x 105' MEDIUM GARDEN HOME LOTS*
* ~~117~~ 116	LOTS TOTAL

LOTS 5 + 6 BEING CONSOLIDATED CONCURRENT WITH THE REPLAT + THIS P.U.D. PLAN

APPROVED BY: [signature]
DIRECTOR OF PLANNING DEPT.
JUNE 2, 1992

Dixie Watkins III
land planning
landscape design
environmental management

3338 Oakwell Court
Suite 100
San Antonio
Texas 78218
824-7836

Lincoln Heights Tracts 11 and 12
Planned Unit Development
Ammended P.U.D. Plan

35-C-92
35-C-92
9-25-92

#263