LEONHARDT INDUSTRIAL BUSINESS PARK SUMMARY

TOTAL ACRES	= 12.85 ac
BUILDING AREA	= 101,700 ⌗
STREET AREA	= 2.09 ac
DRAINAGE R.O.W.	= 2.50 ac
PARKING SPACES	= 285

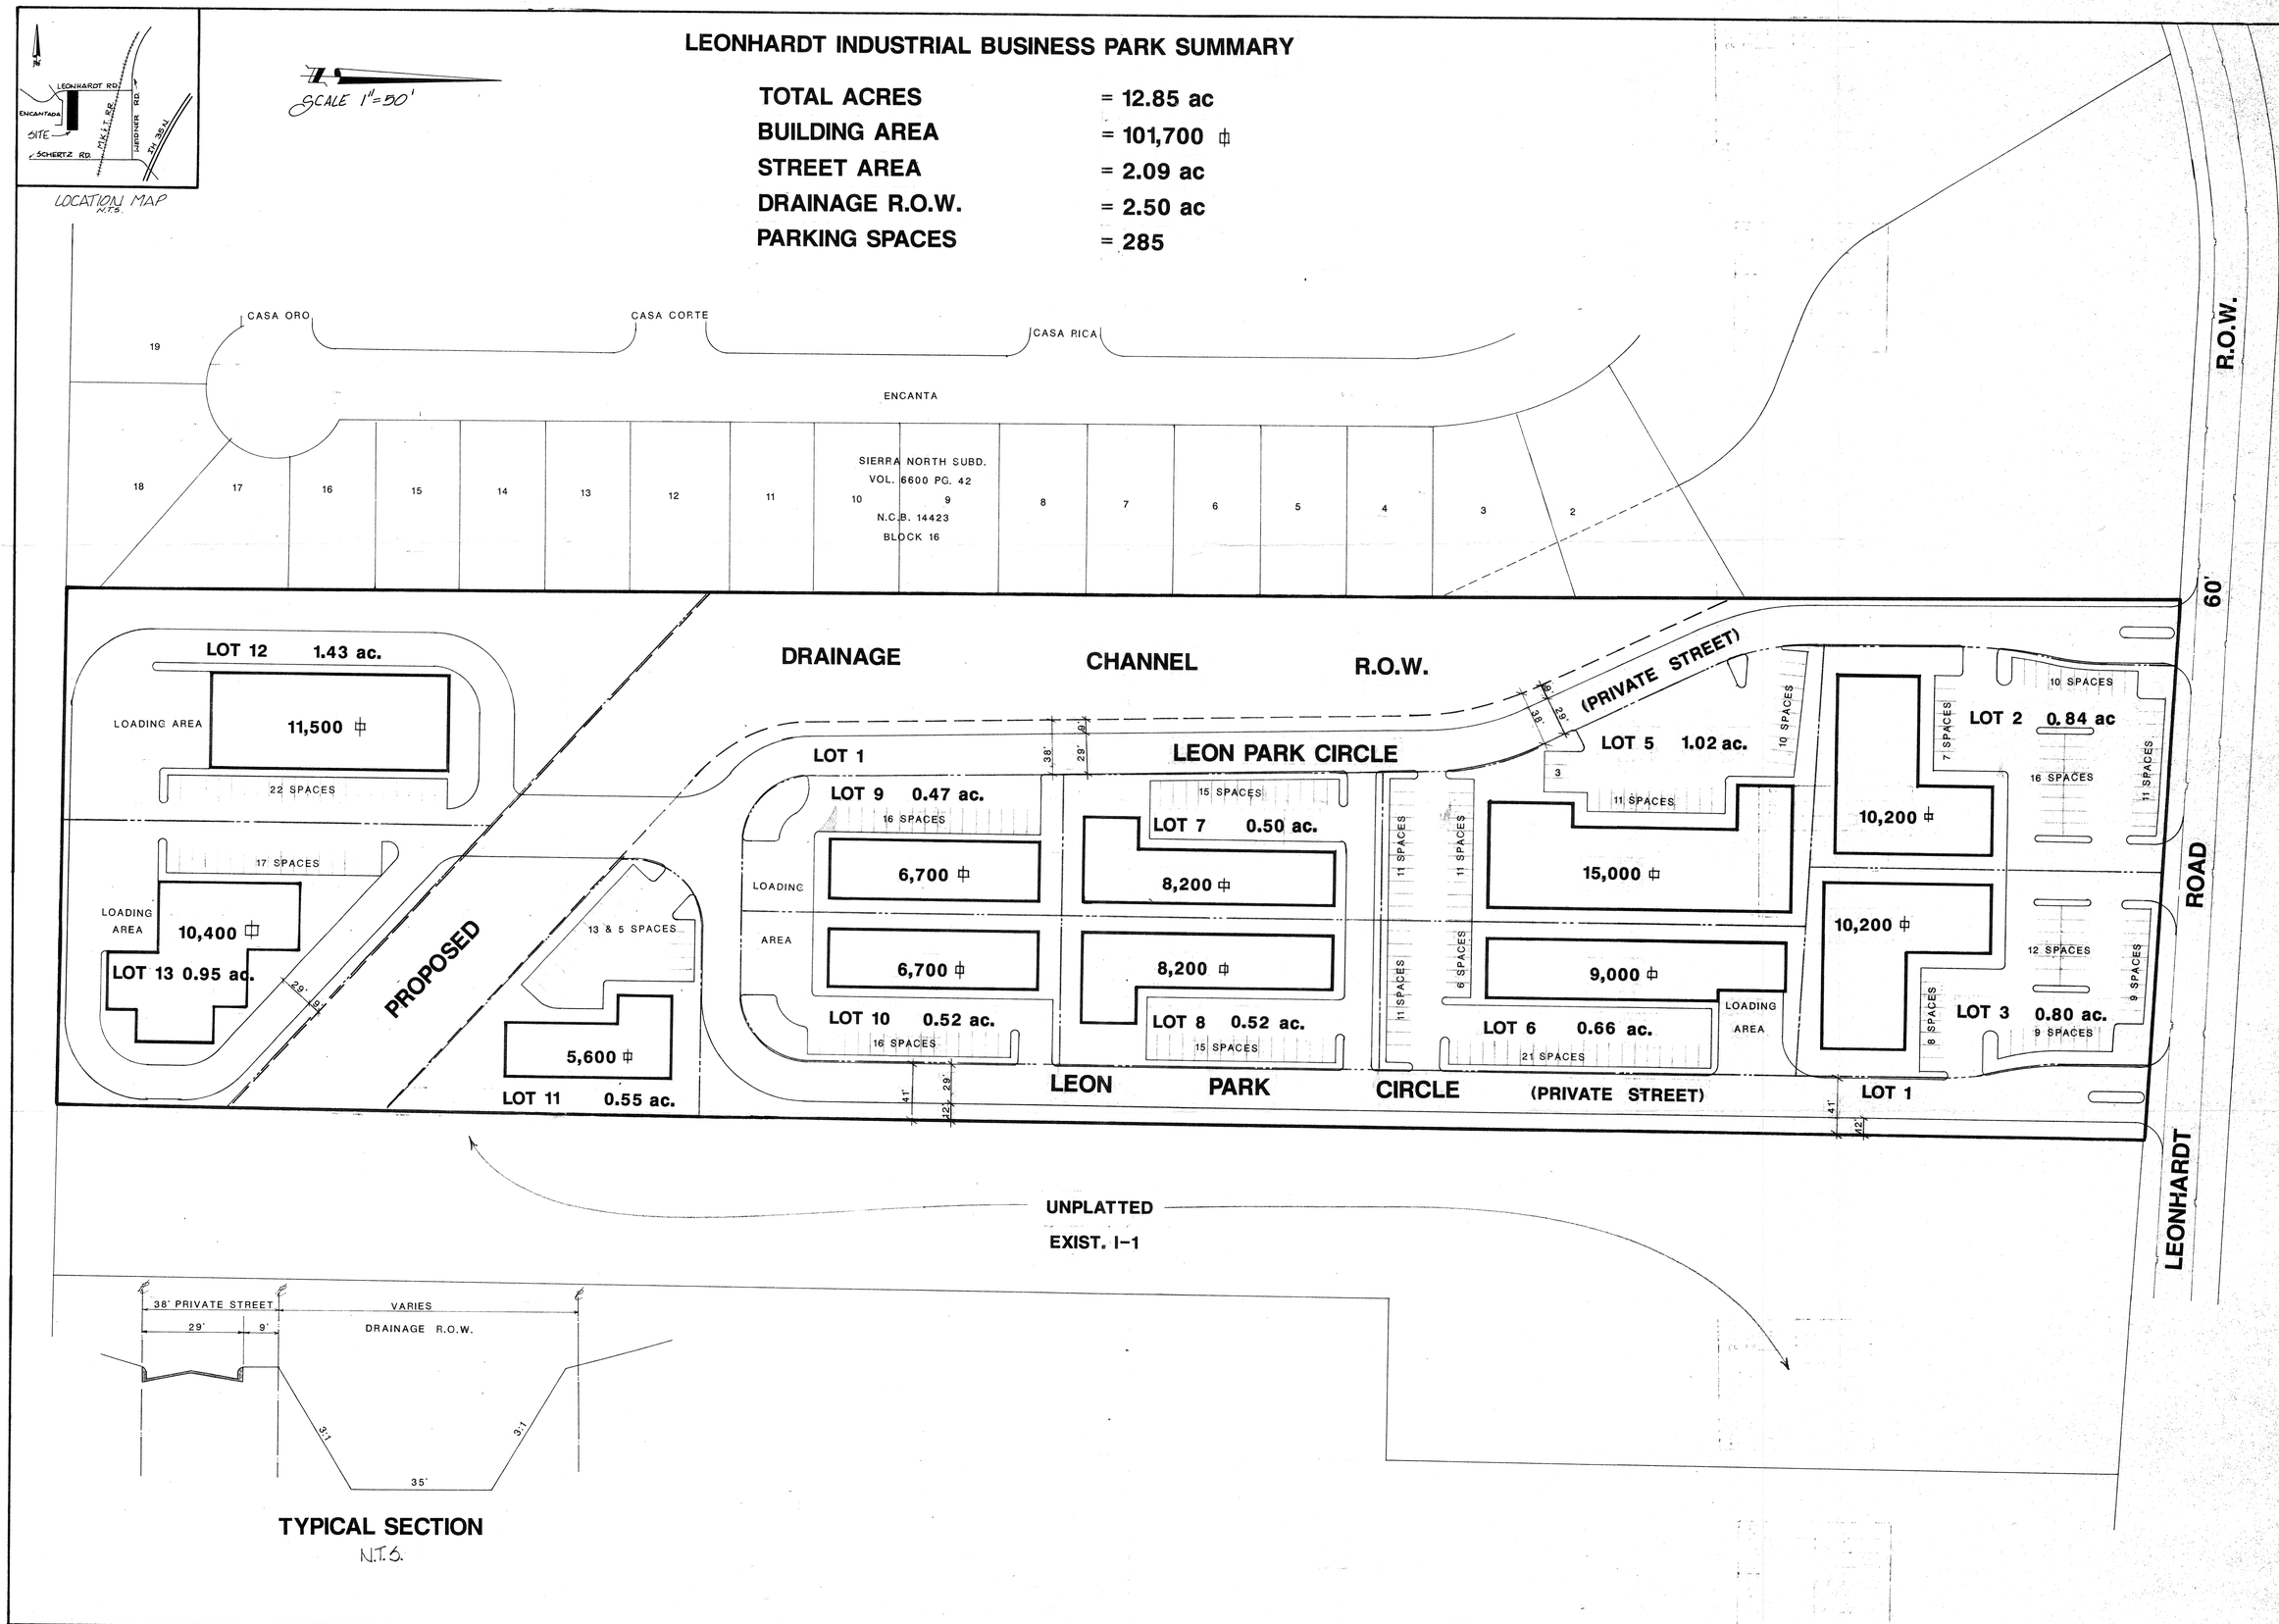

JOHNSON • SILVIA ASSOCIATES, INC.
Engineers • Architects • Planners • Surveyors

CONCEPTUAL PLAN
LEONHARDT INDUSTRIAL BUSINESS PARK
A PLANNED UNIT DEVELOPMENT
SAN ANTONIO, TEXAS

#271