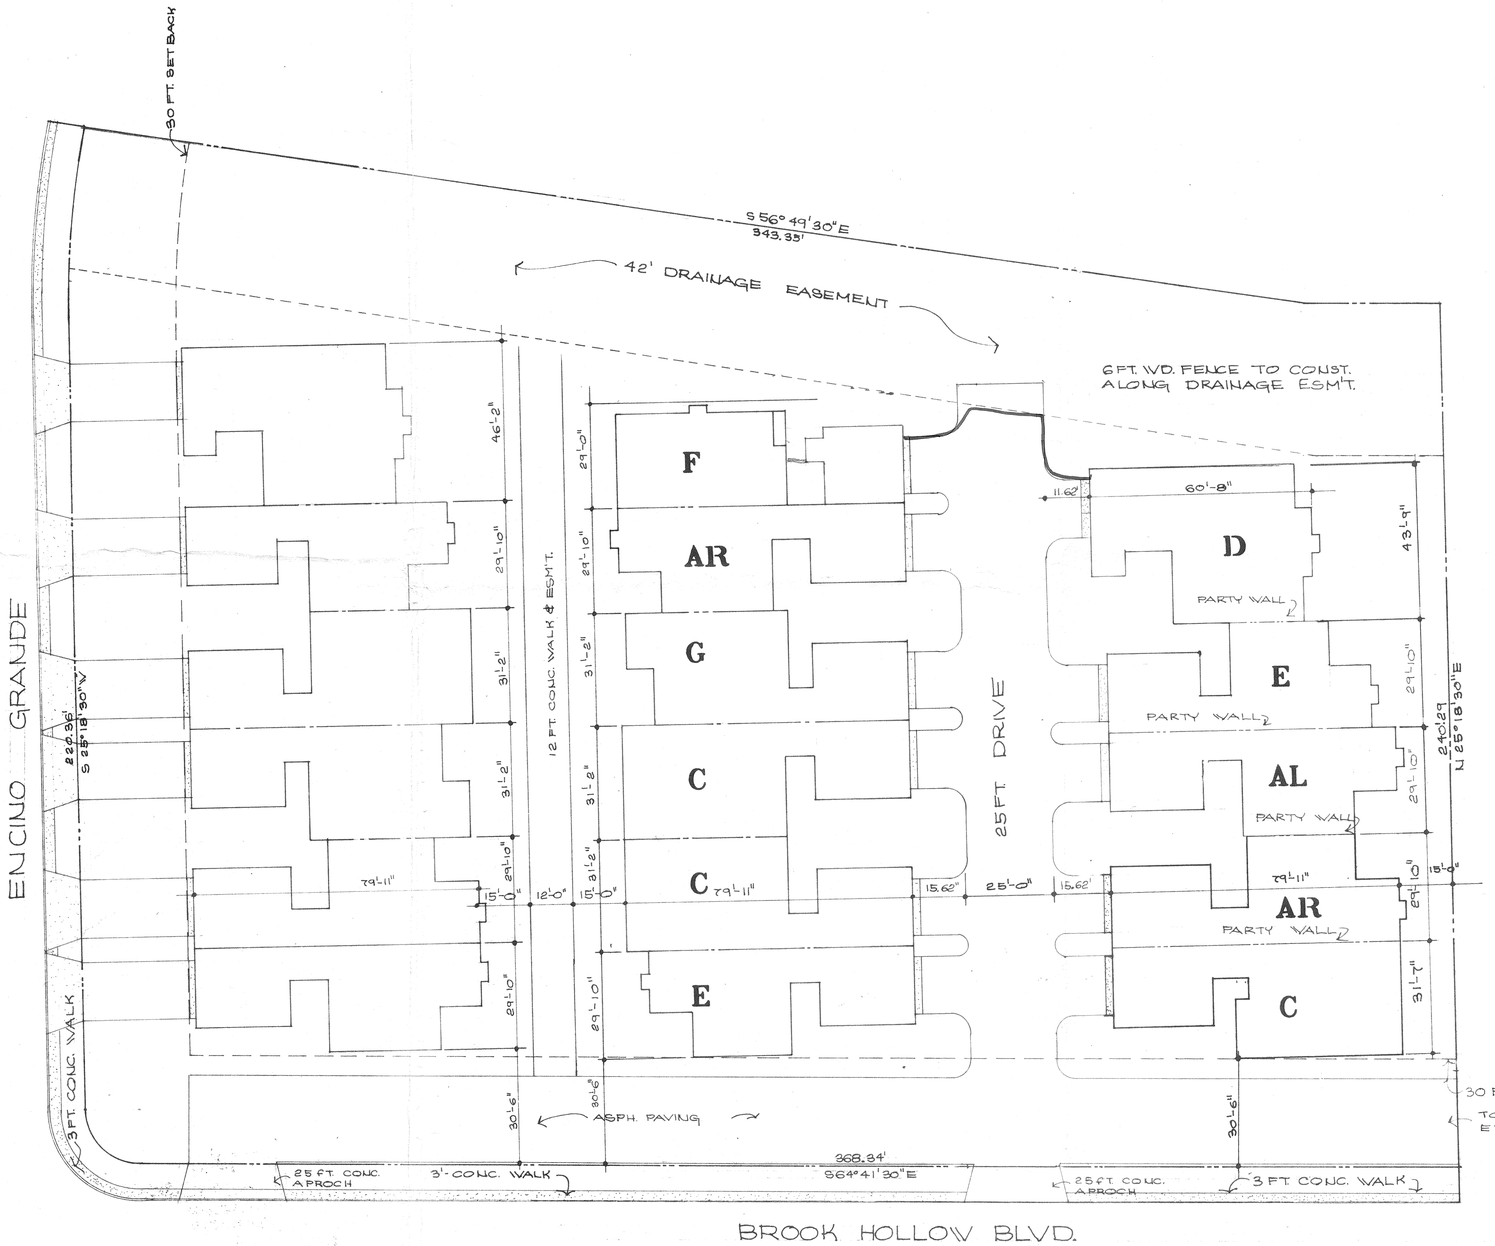

final development plan

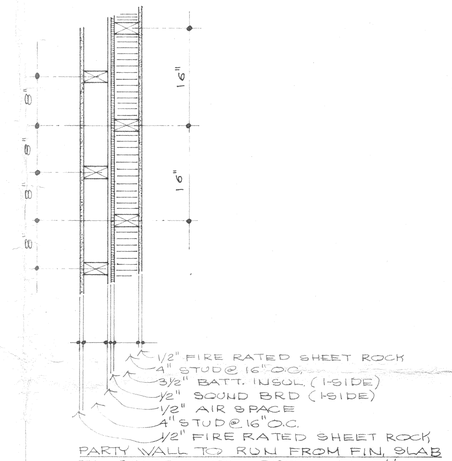

PARTY WALL DET.

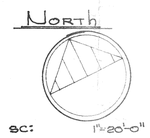

SITE PLAN

LOT-7 BLOCK-11 N.C.B. 14187
SAN PEDRO HILLS UNIT-1

final development plan San Pedro
TOWN HOUSE'S Unit 1
subd. plan unit devel. phase 3

APPROVED
PLANNED UNIT DEVELOPMENT
Planning Commission
City of San Antonio
Date: 18 Nov 76 Chairman: Margaret H. Leeznar

DAVID G. MAKAR
2108 MANNIX DR.
TEL. 512-824-6577
A ARCHITECT
SAN ANTONIO, TEXAS
ZIP. 78217

REGISTERED ARCHITECT STATE OF TEXAS

SITE PLAN

#31