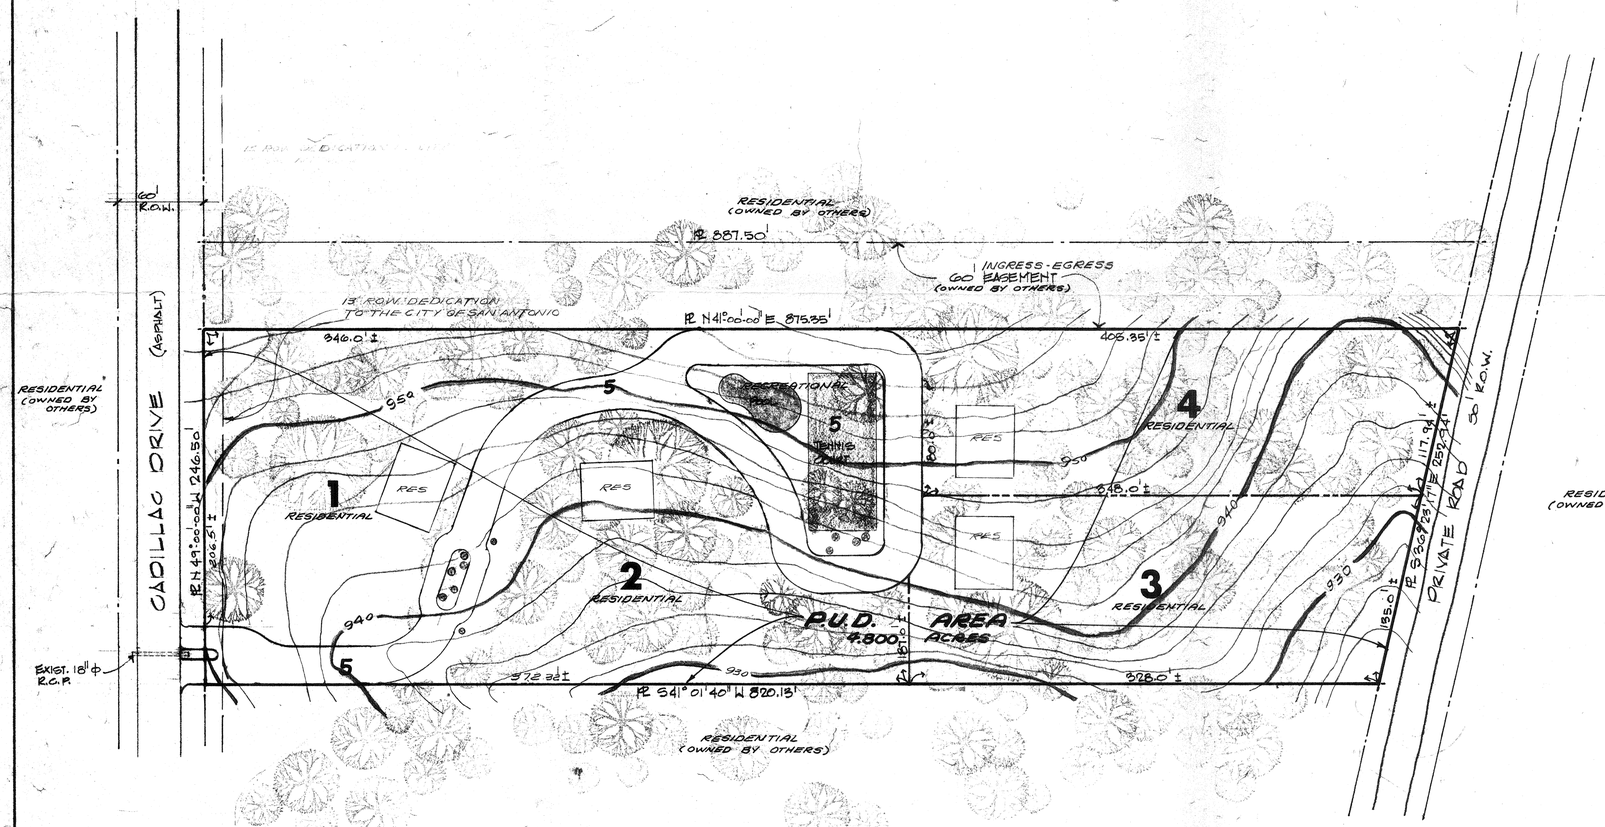

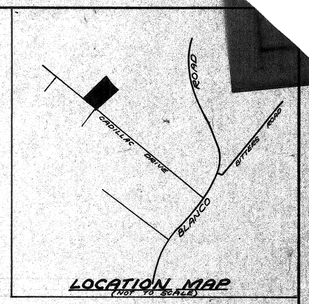

LOCATION MAP
(NOT TO SCALE)

GENERAL NOTES

1. EACH RES. SHALL BE ONE STORY & SHALL HAVE A 2-CAR GARAGE.
2. EACH RES. SHALL CONTAIN APPROX. 2000 SQ. FT. OF LIVING SPACE.
3. TOTAL BLDG. SPACE (INCLUDING GARAGE, STORAGE FACILITIES, ETC.) SHALL BE APPROX. 2500 SQ. FT. PER LOT.
4. ● INDICATES OAK TREE (SIZE NOT SHOWN).
5. ALL DRIVEWAYS SHALL BE ASPHALT.

SCALE: 1" = 50'

NORTH

FINAL PLAN FOR
SEVILLE OAKS ESTATES P.U.D.

ALBERT E. McCALL - A.I.A. - ARCHITECT
2101 LOCKHILL SELMA SAN ANTONIO, TEXAS

#34