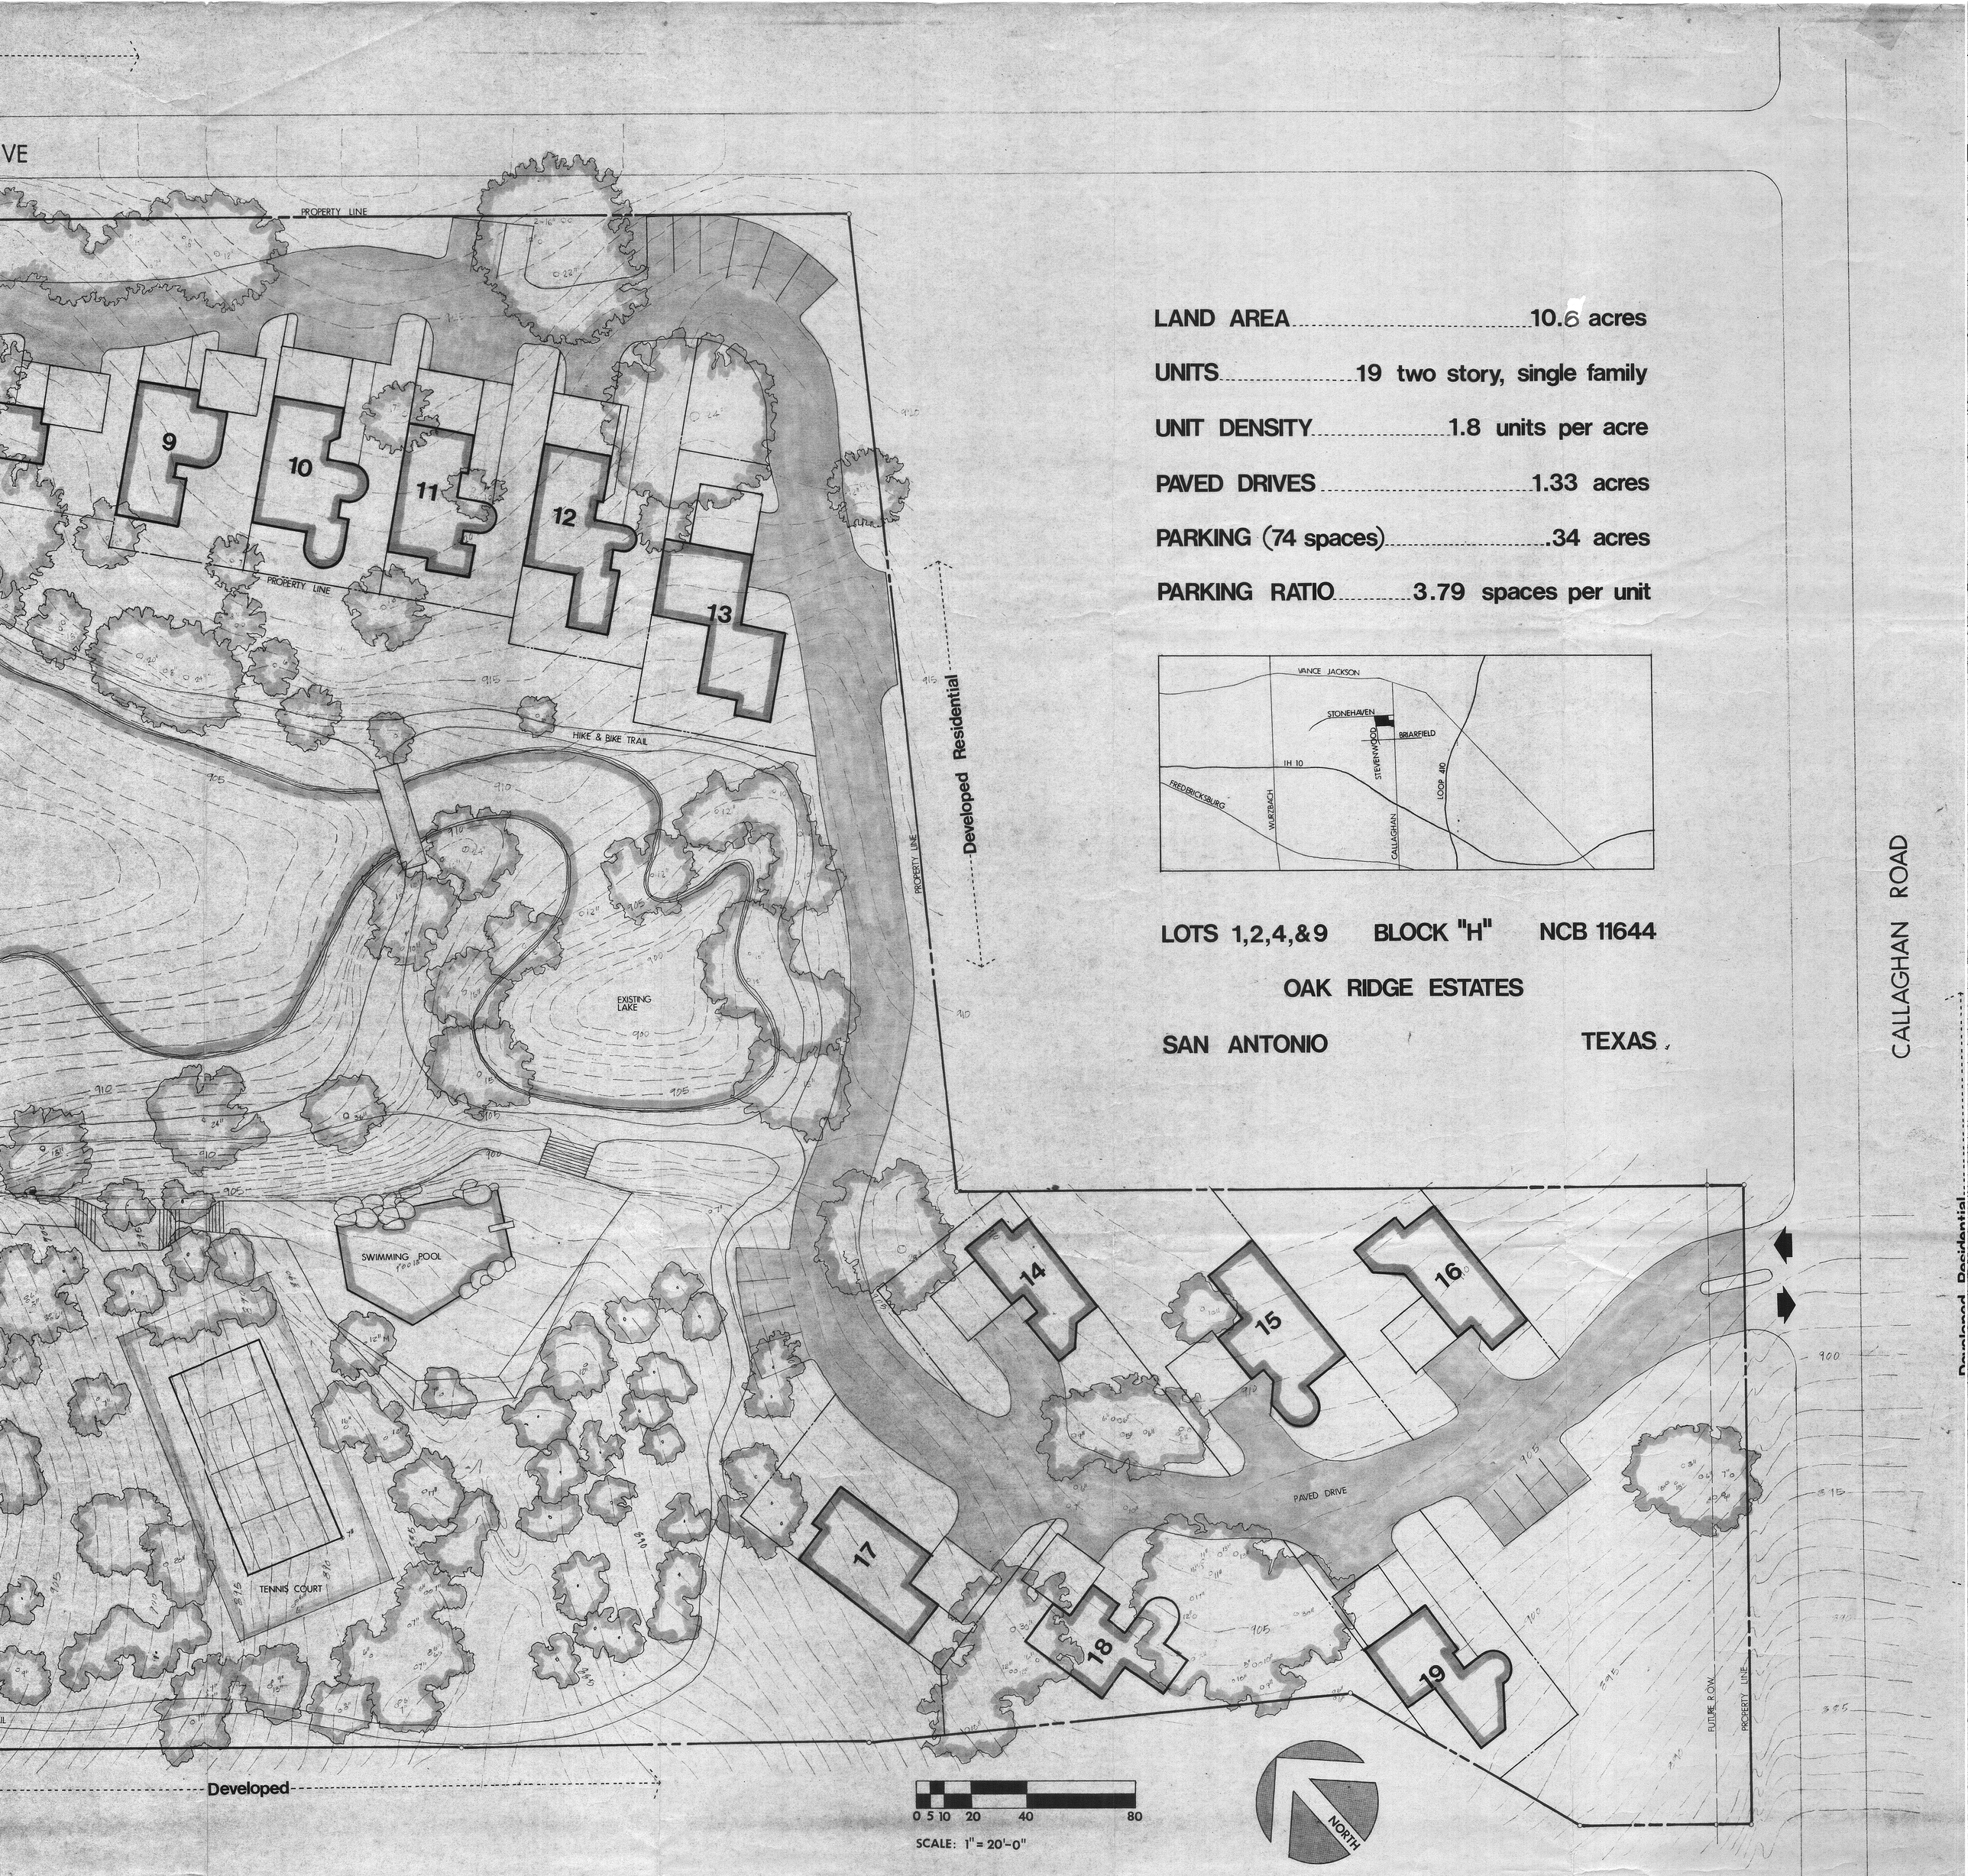

LAND AREA.....10.6 acres

UNITS.....19 two story, single family

UNIT DENSITY.....1.8 units per acre

PAVED DRIVES.....1.33 acres

PARKING (74 spaces).....34 acres

PARKING RATIO.....3.79 spaces per unit

LOTS 1,2,4,&9 BLOCK "H" NCB 11644

OAK RIDGE ESTATES

SAN ANTONIO TEXAS

PRELIMINARY PLAN OF DEVELOPMENT
APPROVED
Planning Commission ☑
Zoning Commission ☐
City of San Antonio
Date 8/17/77 Chairman Margaret Lozano

T

McCHESNEY/REYNA ASSOCIATED ARCHITECTS

#42