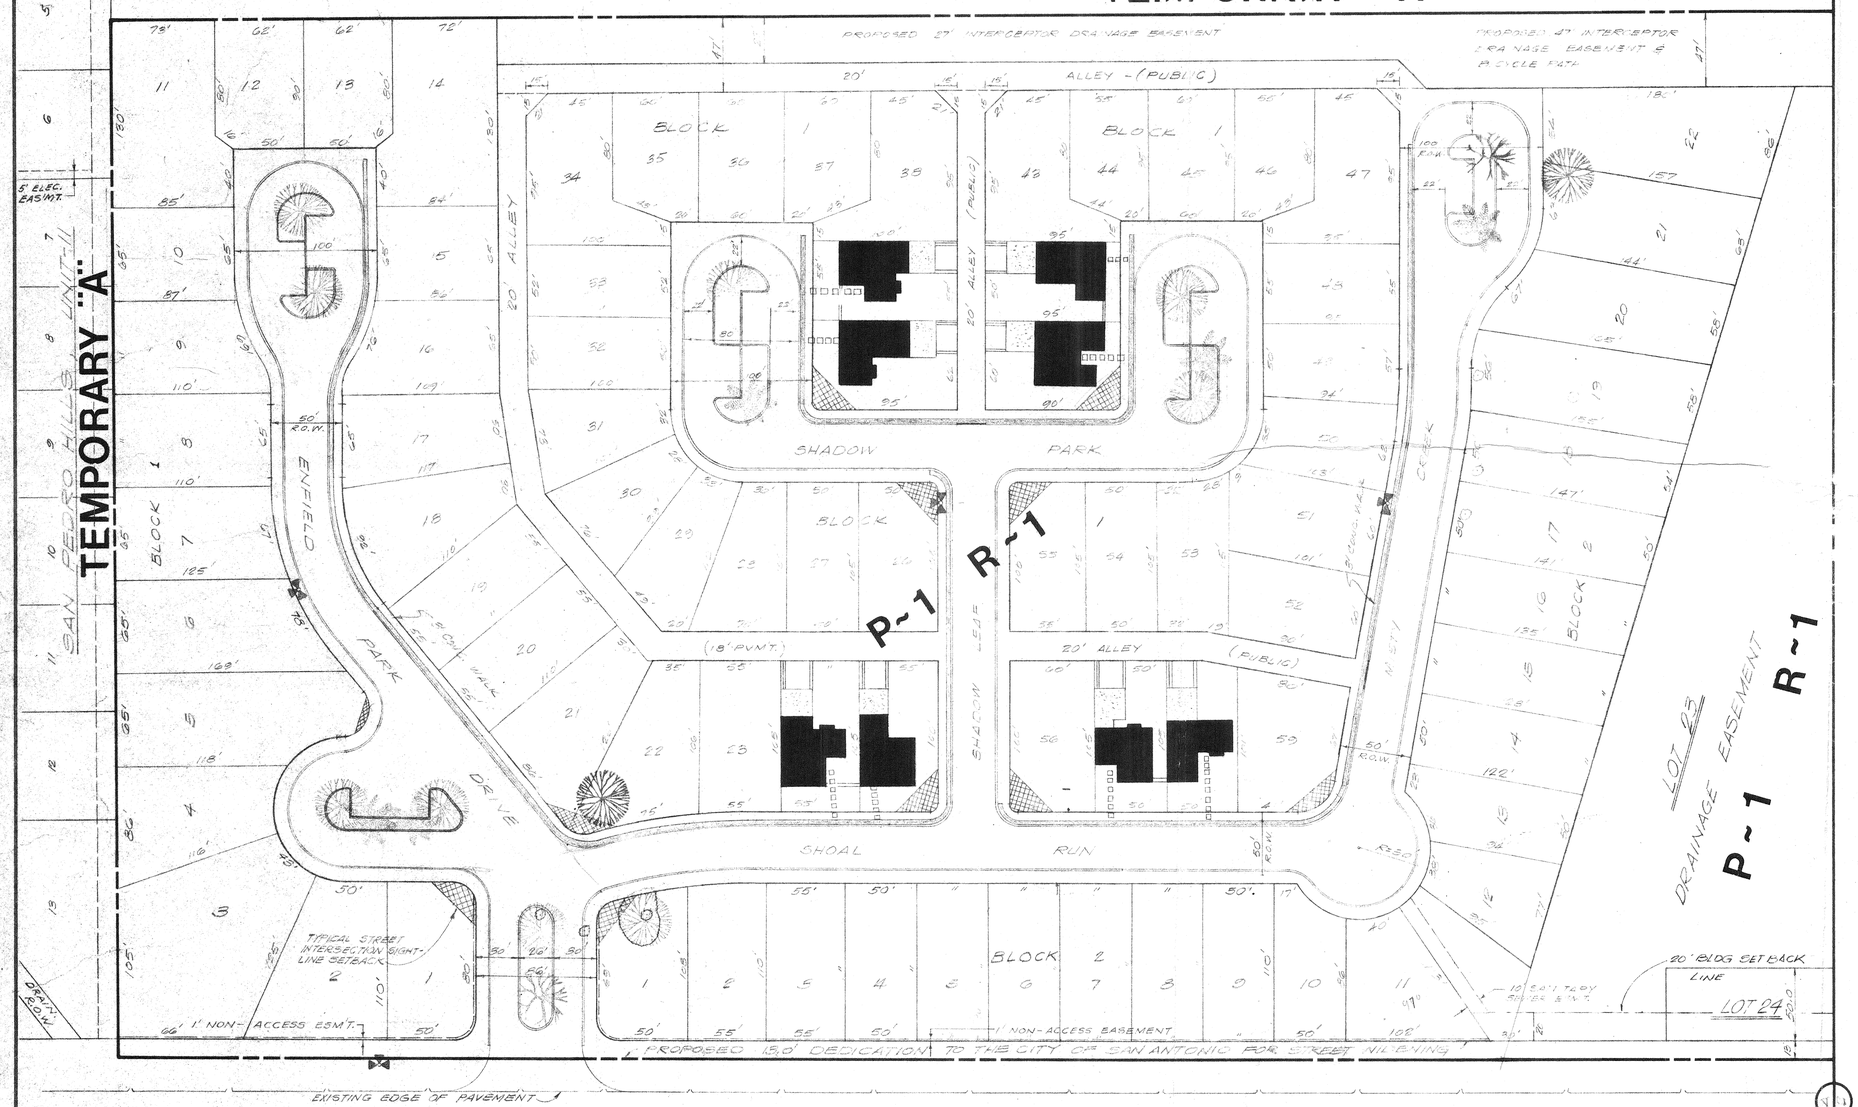

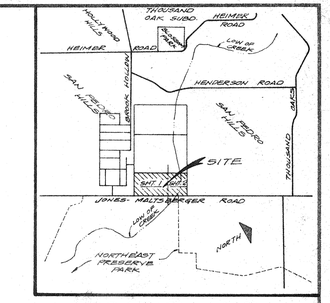

LOCATION MAP

LEGEND
PROPOSED FIRE HYDRANT

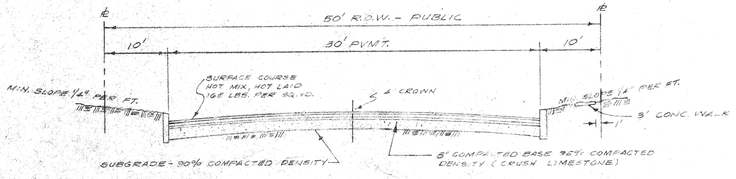

TYPICAL STREET SECTION

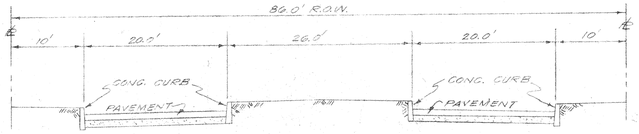

TYPICAL STREET SECTION
(86' R.O.W.)

APPROVED
PLANNED UNIT DEVELOPMENT
Planning Commission
City of San Antonio
Date: 1/24/79 Chairman: Margaret H. Lecznar
DATE 1/24/79 SECRETARY [signature]

ENFIELD SUBDIVISION, UNIT-1
FINAL P.U.D. PLAN

DRAWN LR - RSC | CHECKED E.D.
REVISIONS
SEPTEMBER 8, 1978
SEPTEMBER 29, 1978

Pape - Dawson
CONSULTING ENGINEERS
SAN ANTONIO, TEXAS

DATE AUGUST 1978 | JOB NO. 1556.01 | SHEET 1 OF 2

#53

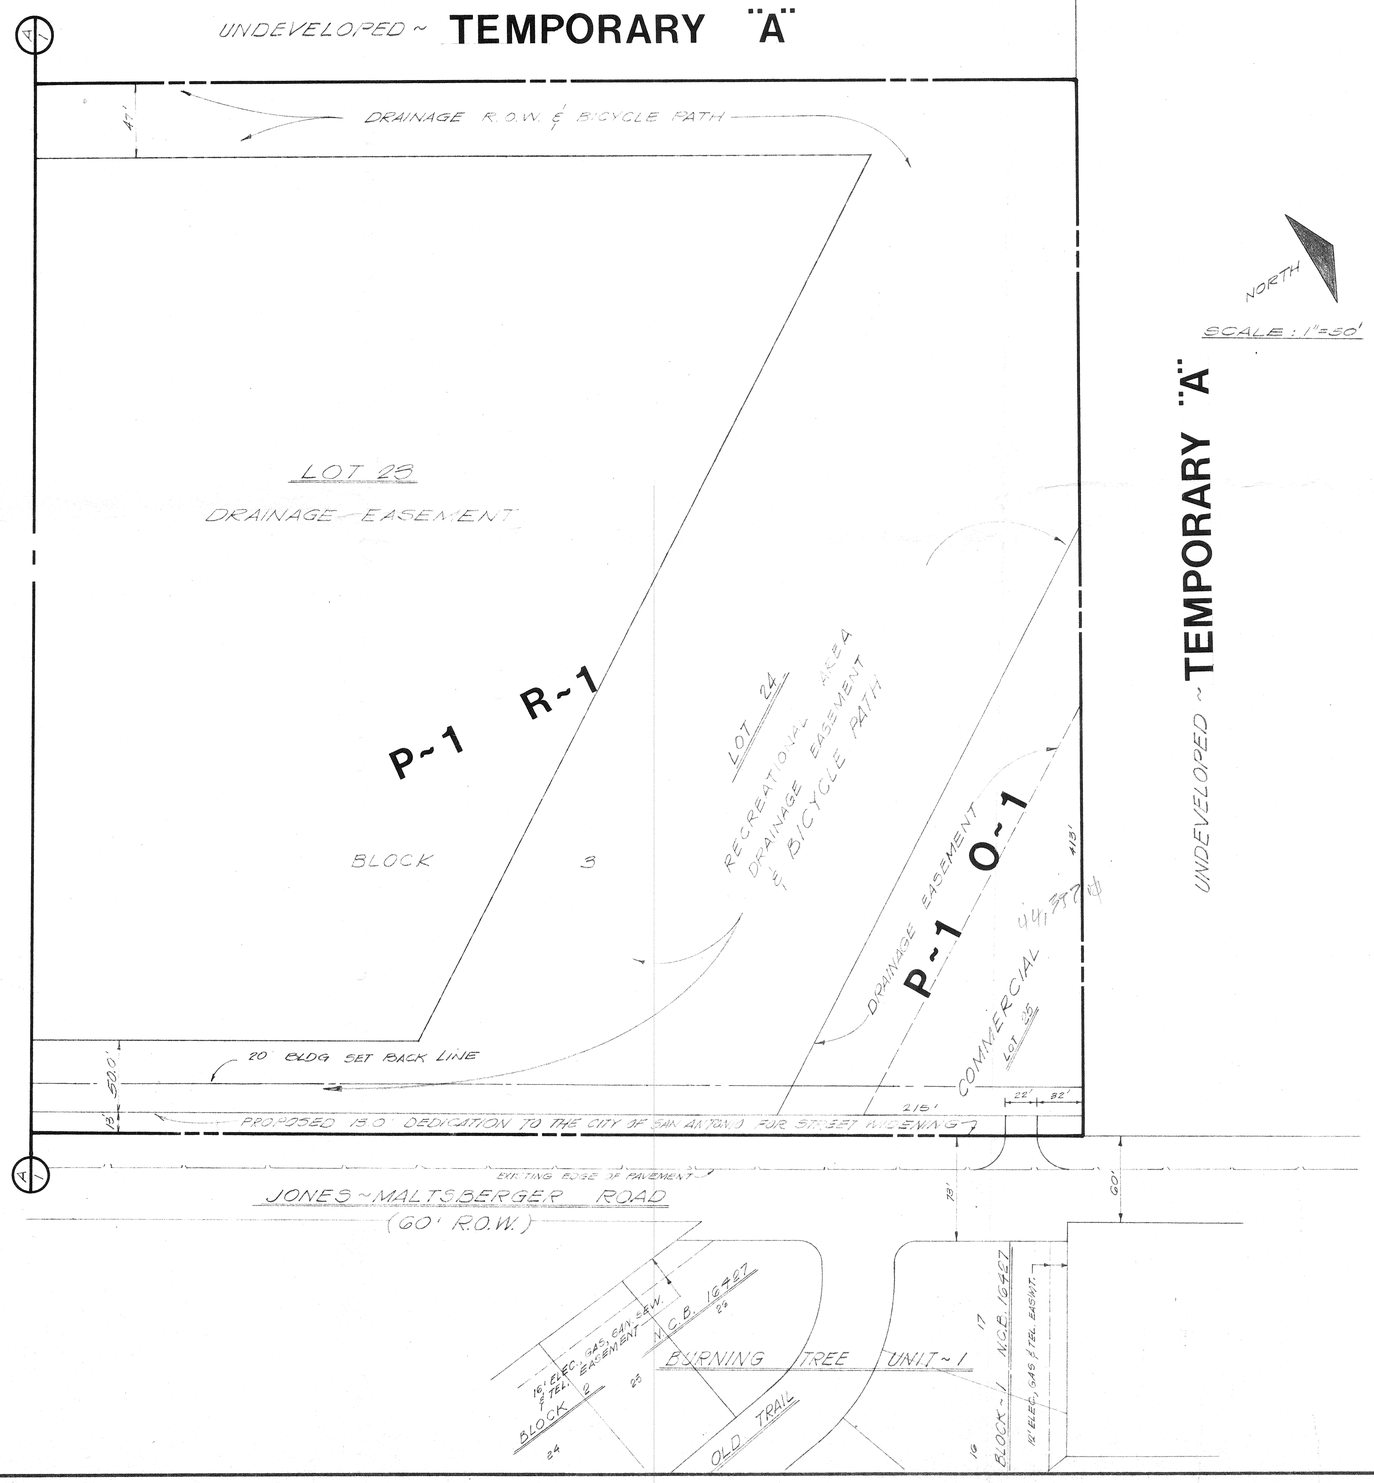

ENFIELD SUBDIVISION, UNIT-1

FINAL P.U.D. PLAN

STATE OF TEXAS — EUGENE H. DAWSON 2817 — REGISTERED PROFESSIONAL ENGINEER

DRAWN LR-RSC CHECKED E.D.

REVISIONS
SEPT. 8, 1978
SEPT. 29, 1978

DATE AUGUST 1978

Pape - Dawson
CONSULTING ENGINEERS
SAN ANTONIO, TEXAS

JOB NO. 1550.01 SHEET 8 OF 8

#53