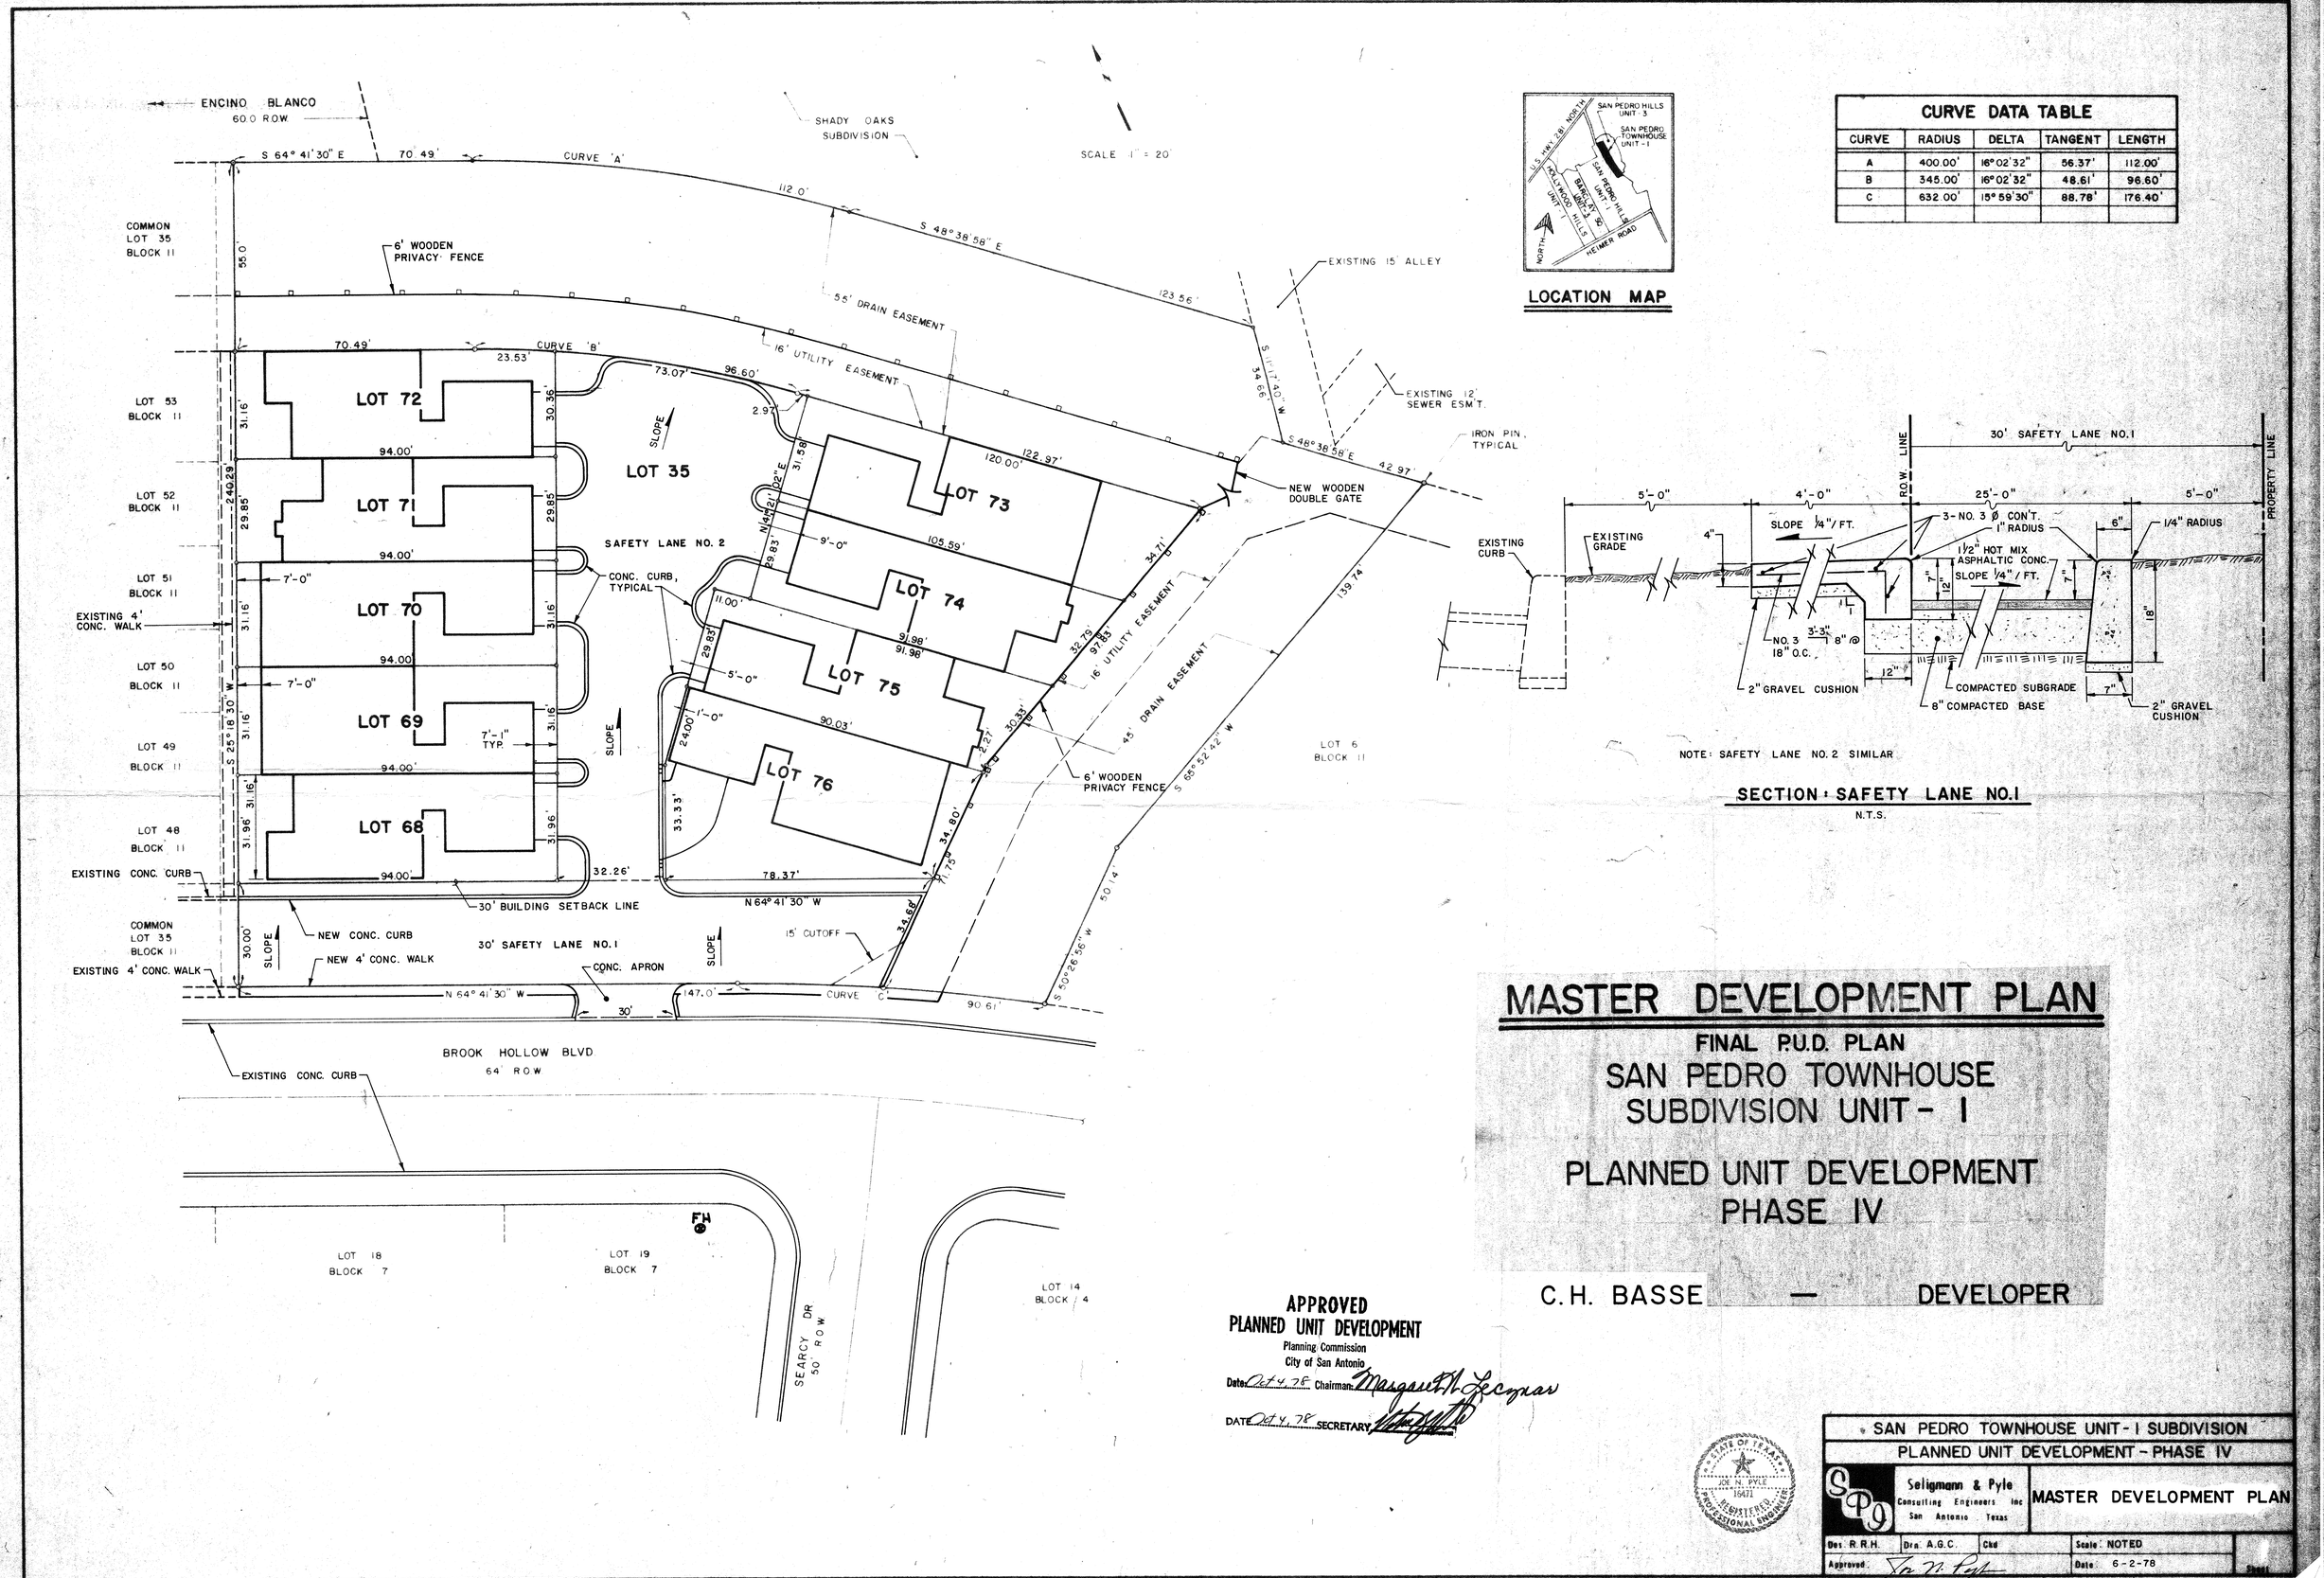

CURVE DATA TABLE				
CURVE	RADIUS	DELTA	TANGENT	LENGTH
A	400.00'	16°02'32"	56.37'	112.00'
B	345.00'	16°02'32"	48.61'	96.60'
C	632.00'	15°59'30"	88.78'	176.40'

MASTER DEVELOPMENT PLAN

FINAL P.U.D. PLAN

SAN PEDRO TOWNHOUSE SUBDIVISION UNIT - 1

PLANNED UNIT DEVELOPMENT PHASE IV

C.H. BASSE — DEVELOPER

APPROVED
PLANNED UNIT DEVELOPMENT
Planning Commission
City of San Antonio
Date Oct 4, 78 Chairman Margaret A. Leczner
DATE Oct 4, 78 SECRETARY

STATE OF TEXAS
JOE N. PYLE
16471
REGISTERED PROFESSIONAL ENGINEER

SAN PEDRO TOWNHOUSE UNIT-1 SUBDIVISION
PLANNED UNIT DEVELOPMENT - PHASE IV

Seligmann & Pyle
Consulting Engineers Inc
San Antonio, Texas

MASTER DEVELOPMENT PLAN

Des. R.R.H.	Drn. A.G.C.	Ckd	Scale: NOTED
Approved: Joe N. Pyle			Date: 6-2-78

Sheet

#54