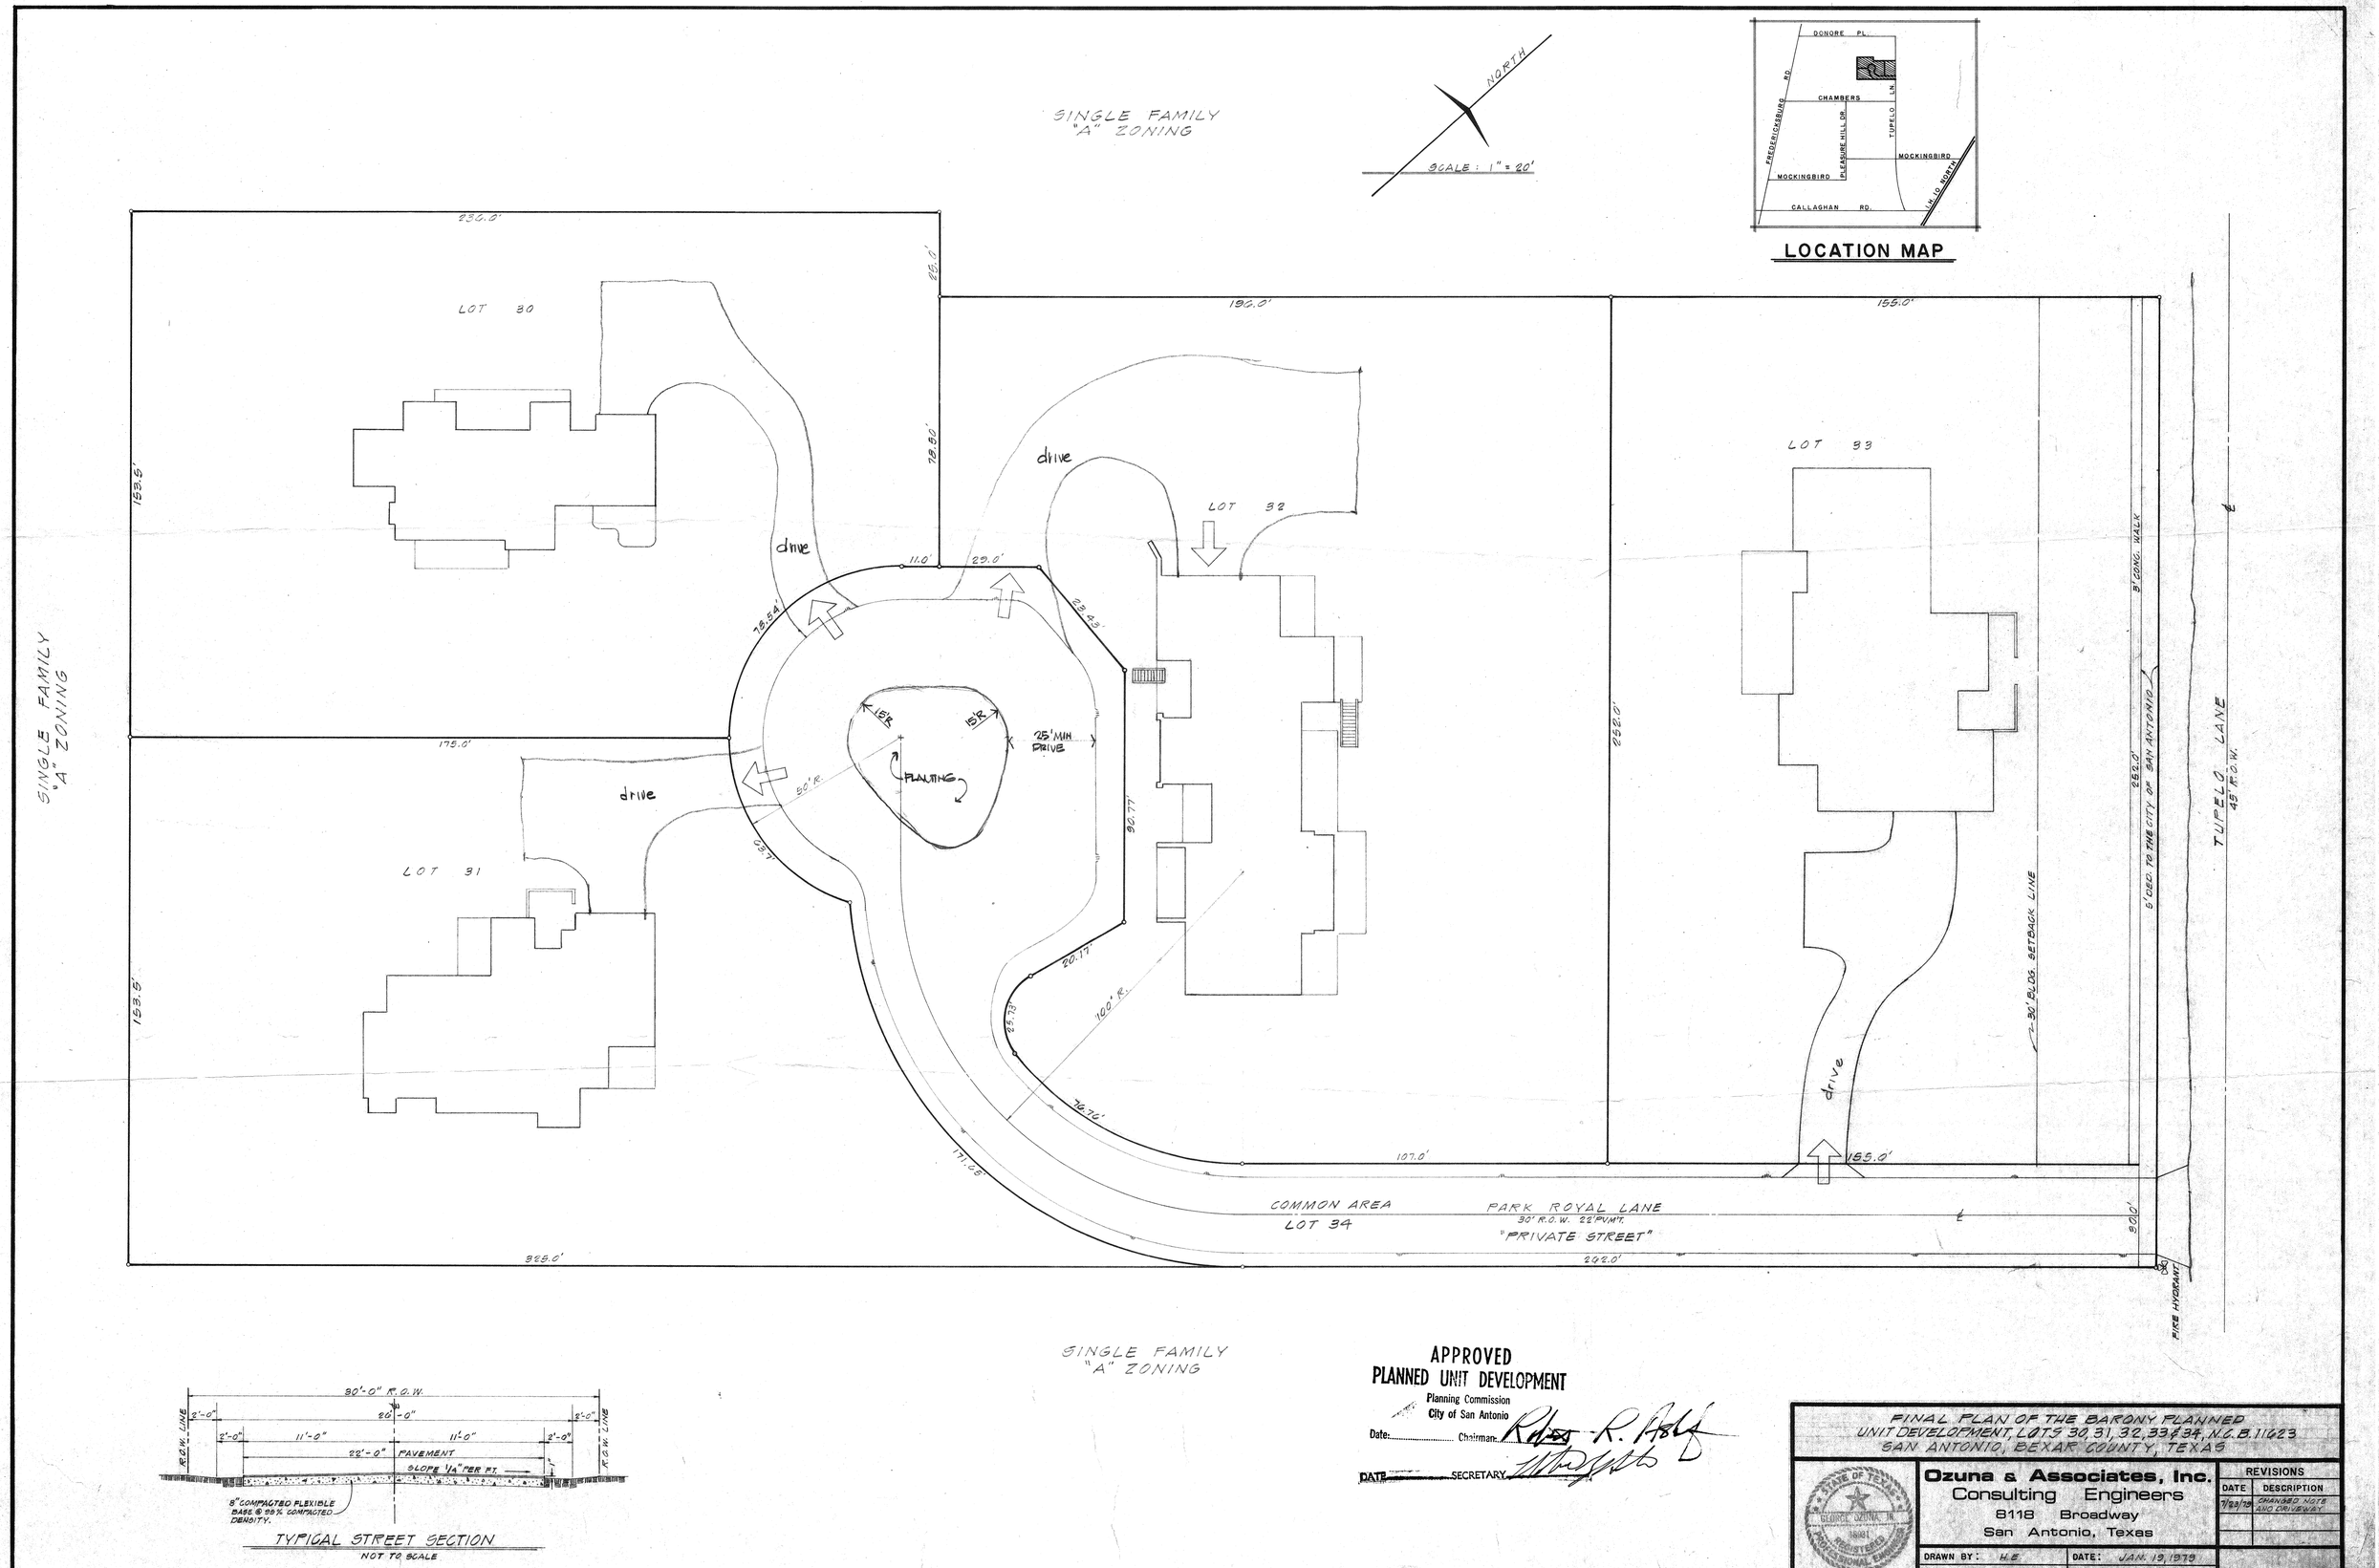

APPROVED
PLANNED UNIT DEVELOPMENT
Planning Commission
City of San Antonio
Date: ..... Chairman: Robert R. Hoff
DATE ..... SECRETARY

FINAL PLAN OF THE BARONY PLANNED UNIT DEVELOPMENT, LOTS 30, 31, 32, 33 & 34, N.C.B. 11623
SAN ANTONIO, BEXAR COUNTY, TEXAS

STATE OF TEXAS — GEORGE OZUNA, JR. — 16031 — REGISTERED PROFESSIONAL ENGINEER

Ozuna & Associates, Inc.
Consulting Engineers
8118 Broadway
San Antonio, Texas

REVISIONS	
DATE	DESCRIPTION
7/23/79	CHANGED NOTE AND DRIVEWAY

DRAWN BY: H.E.	DATE: JAN. 19, 1979
CHECKED BY: G.O., JR.	JOB NO.: 511272-77

58