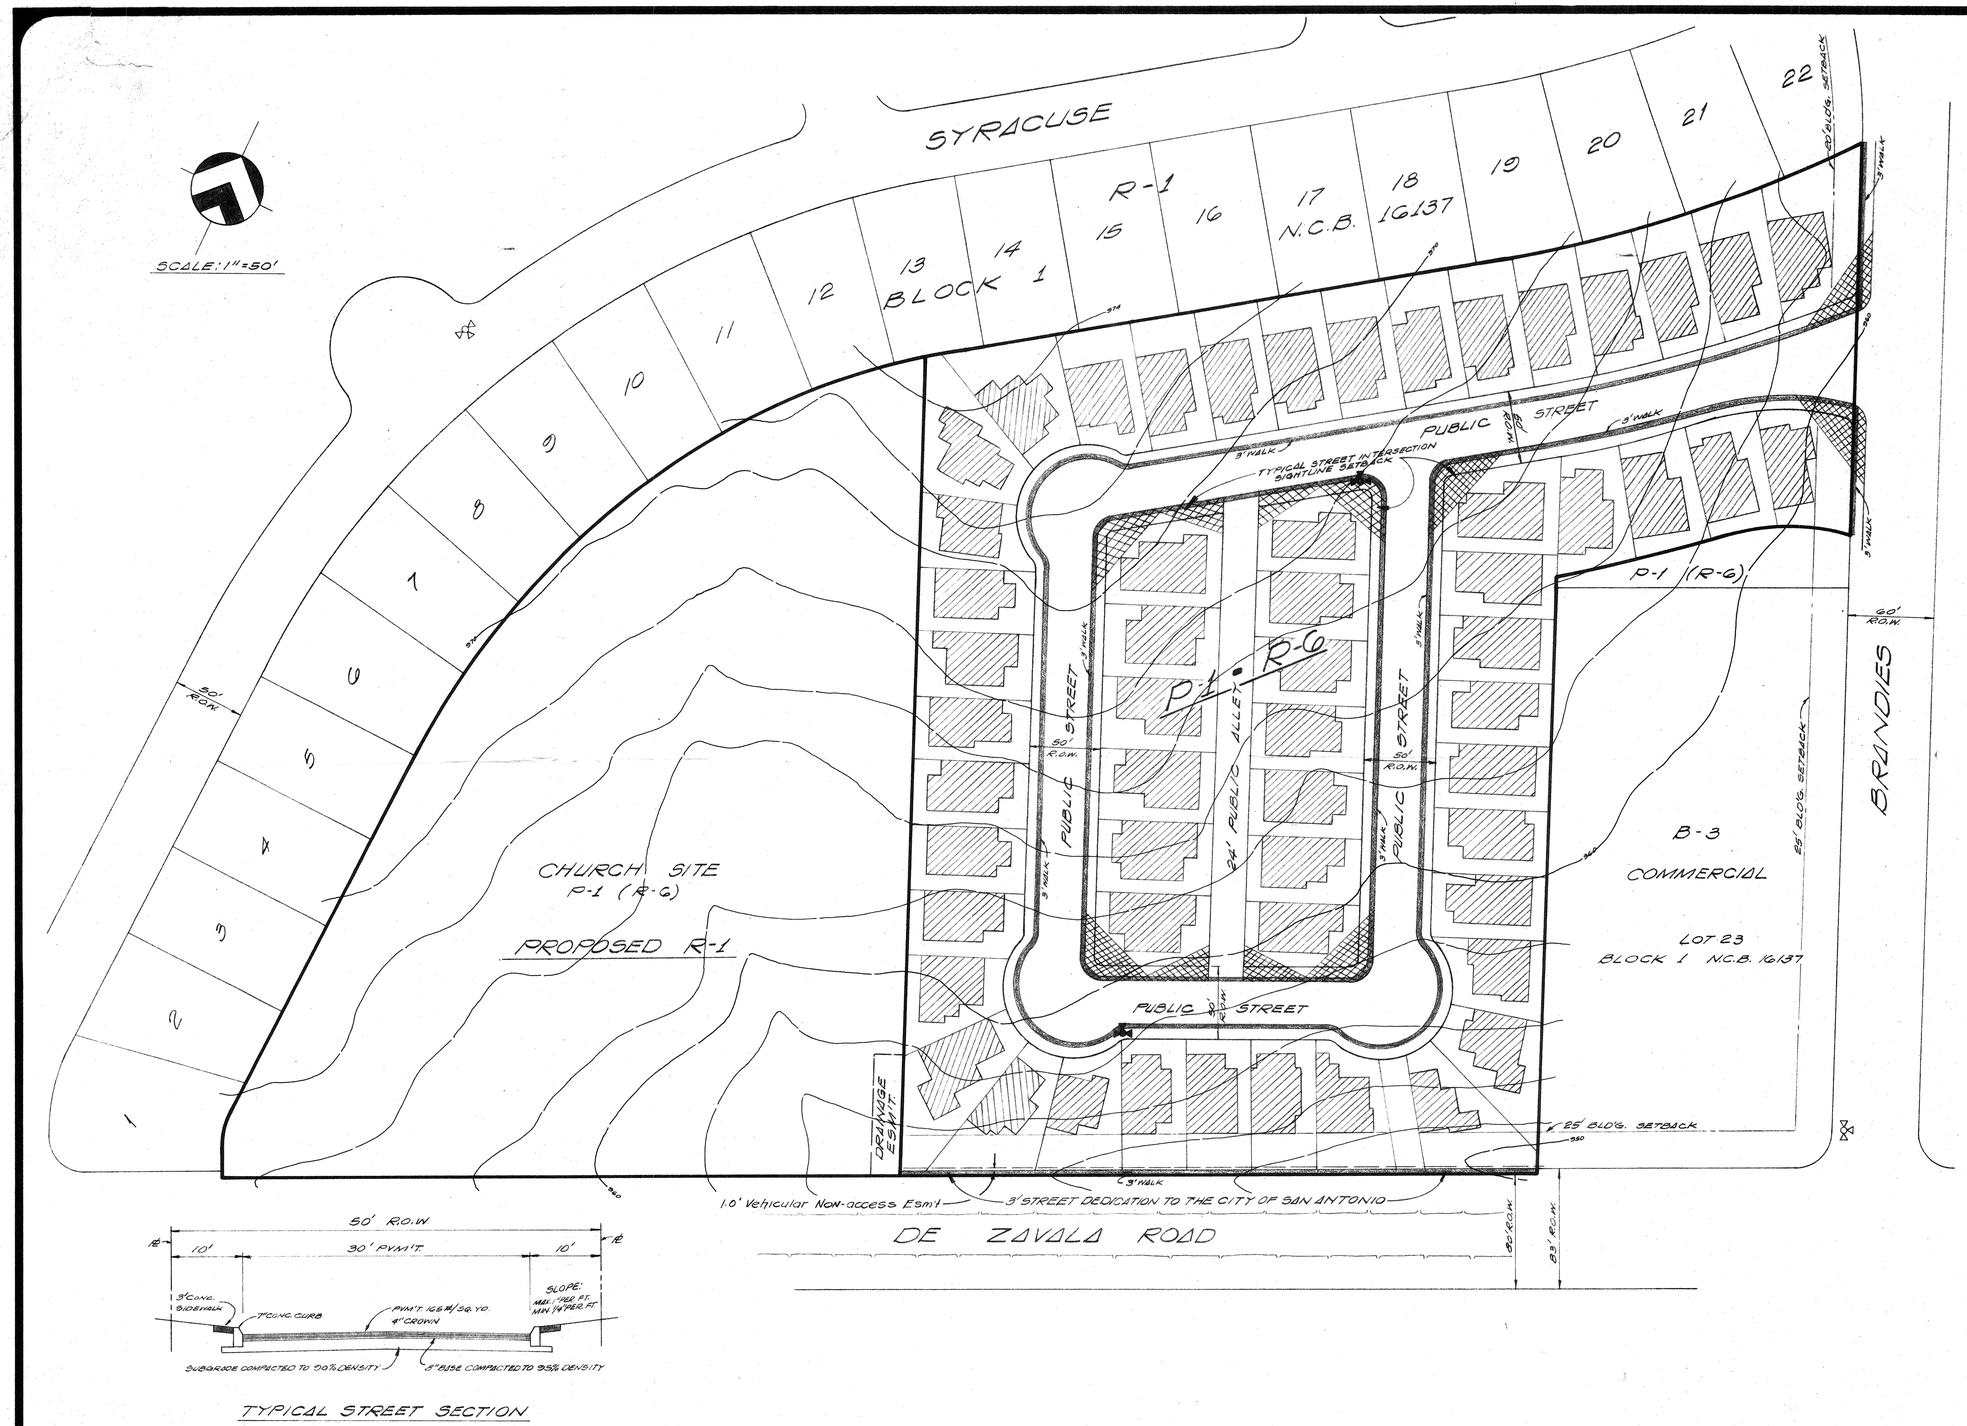

TYPICAL STREET SECTION

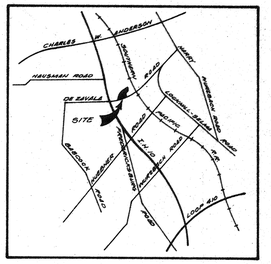

LOCATION MAP

APPROVED
PLANNED UNIT DEVELOPMENT
Planning Commission
City of San Antonio
Date: 4/9/80 Chairman: [signature]
DATE: 4/10/80 SECRETARY: [signature]

REVISIONS: 27 FEB 80

PAPE-DAWSON ENGINEERS
CIVIL & ENVIRONMENTAL
SAN ANTONIO, TEXAS 78217
9310 BROADWAY
512-824-9494

VILLAGE GREEN P.U.D.
FINAL PLAN

JOB NO. 1477.40
DATE OCT., 1979
DRAWN E.A.S.
SHEET ___ OF ___

65