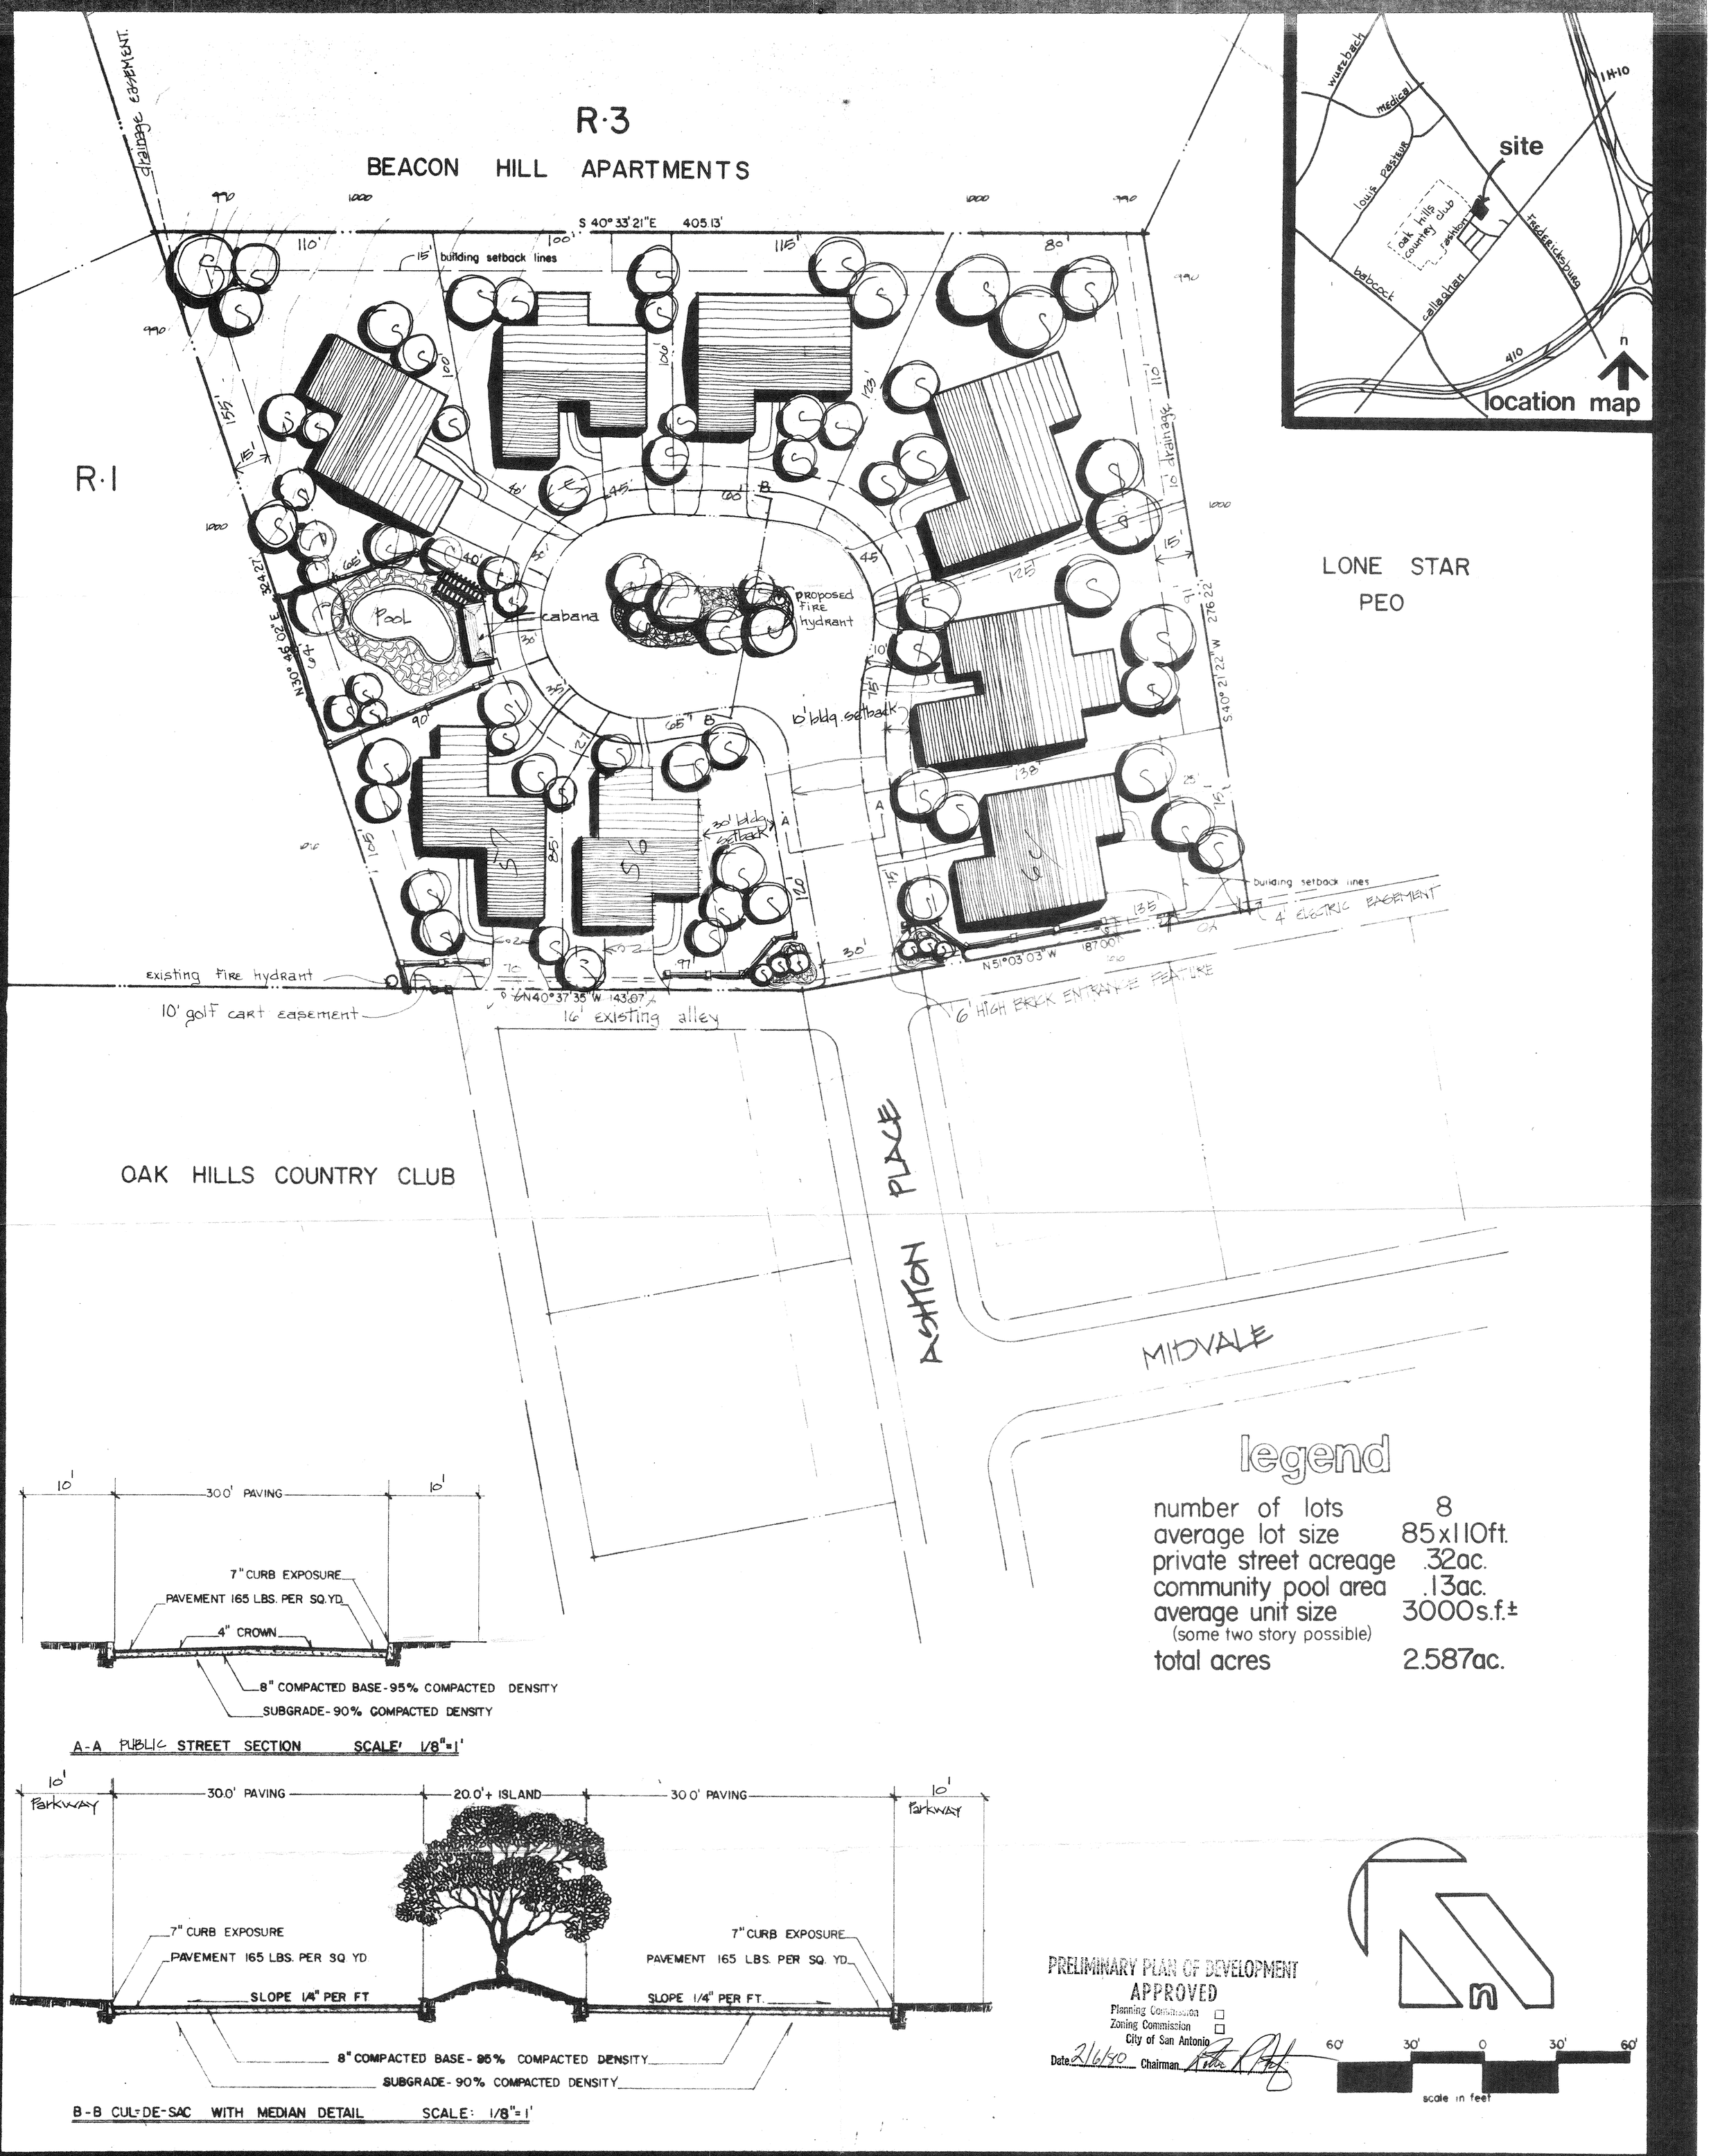

ashton place court
planned unit development

Preliminary Plan

ralph c. bender & assoc. inc.
environmental planning • urban design • architecture
8026 vantage drive
san antonio
phone: 512-342-3291
texas, 78230

#66