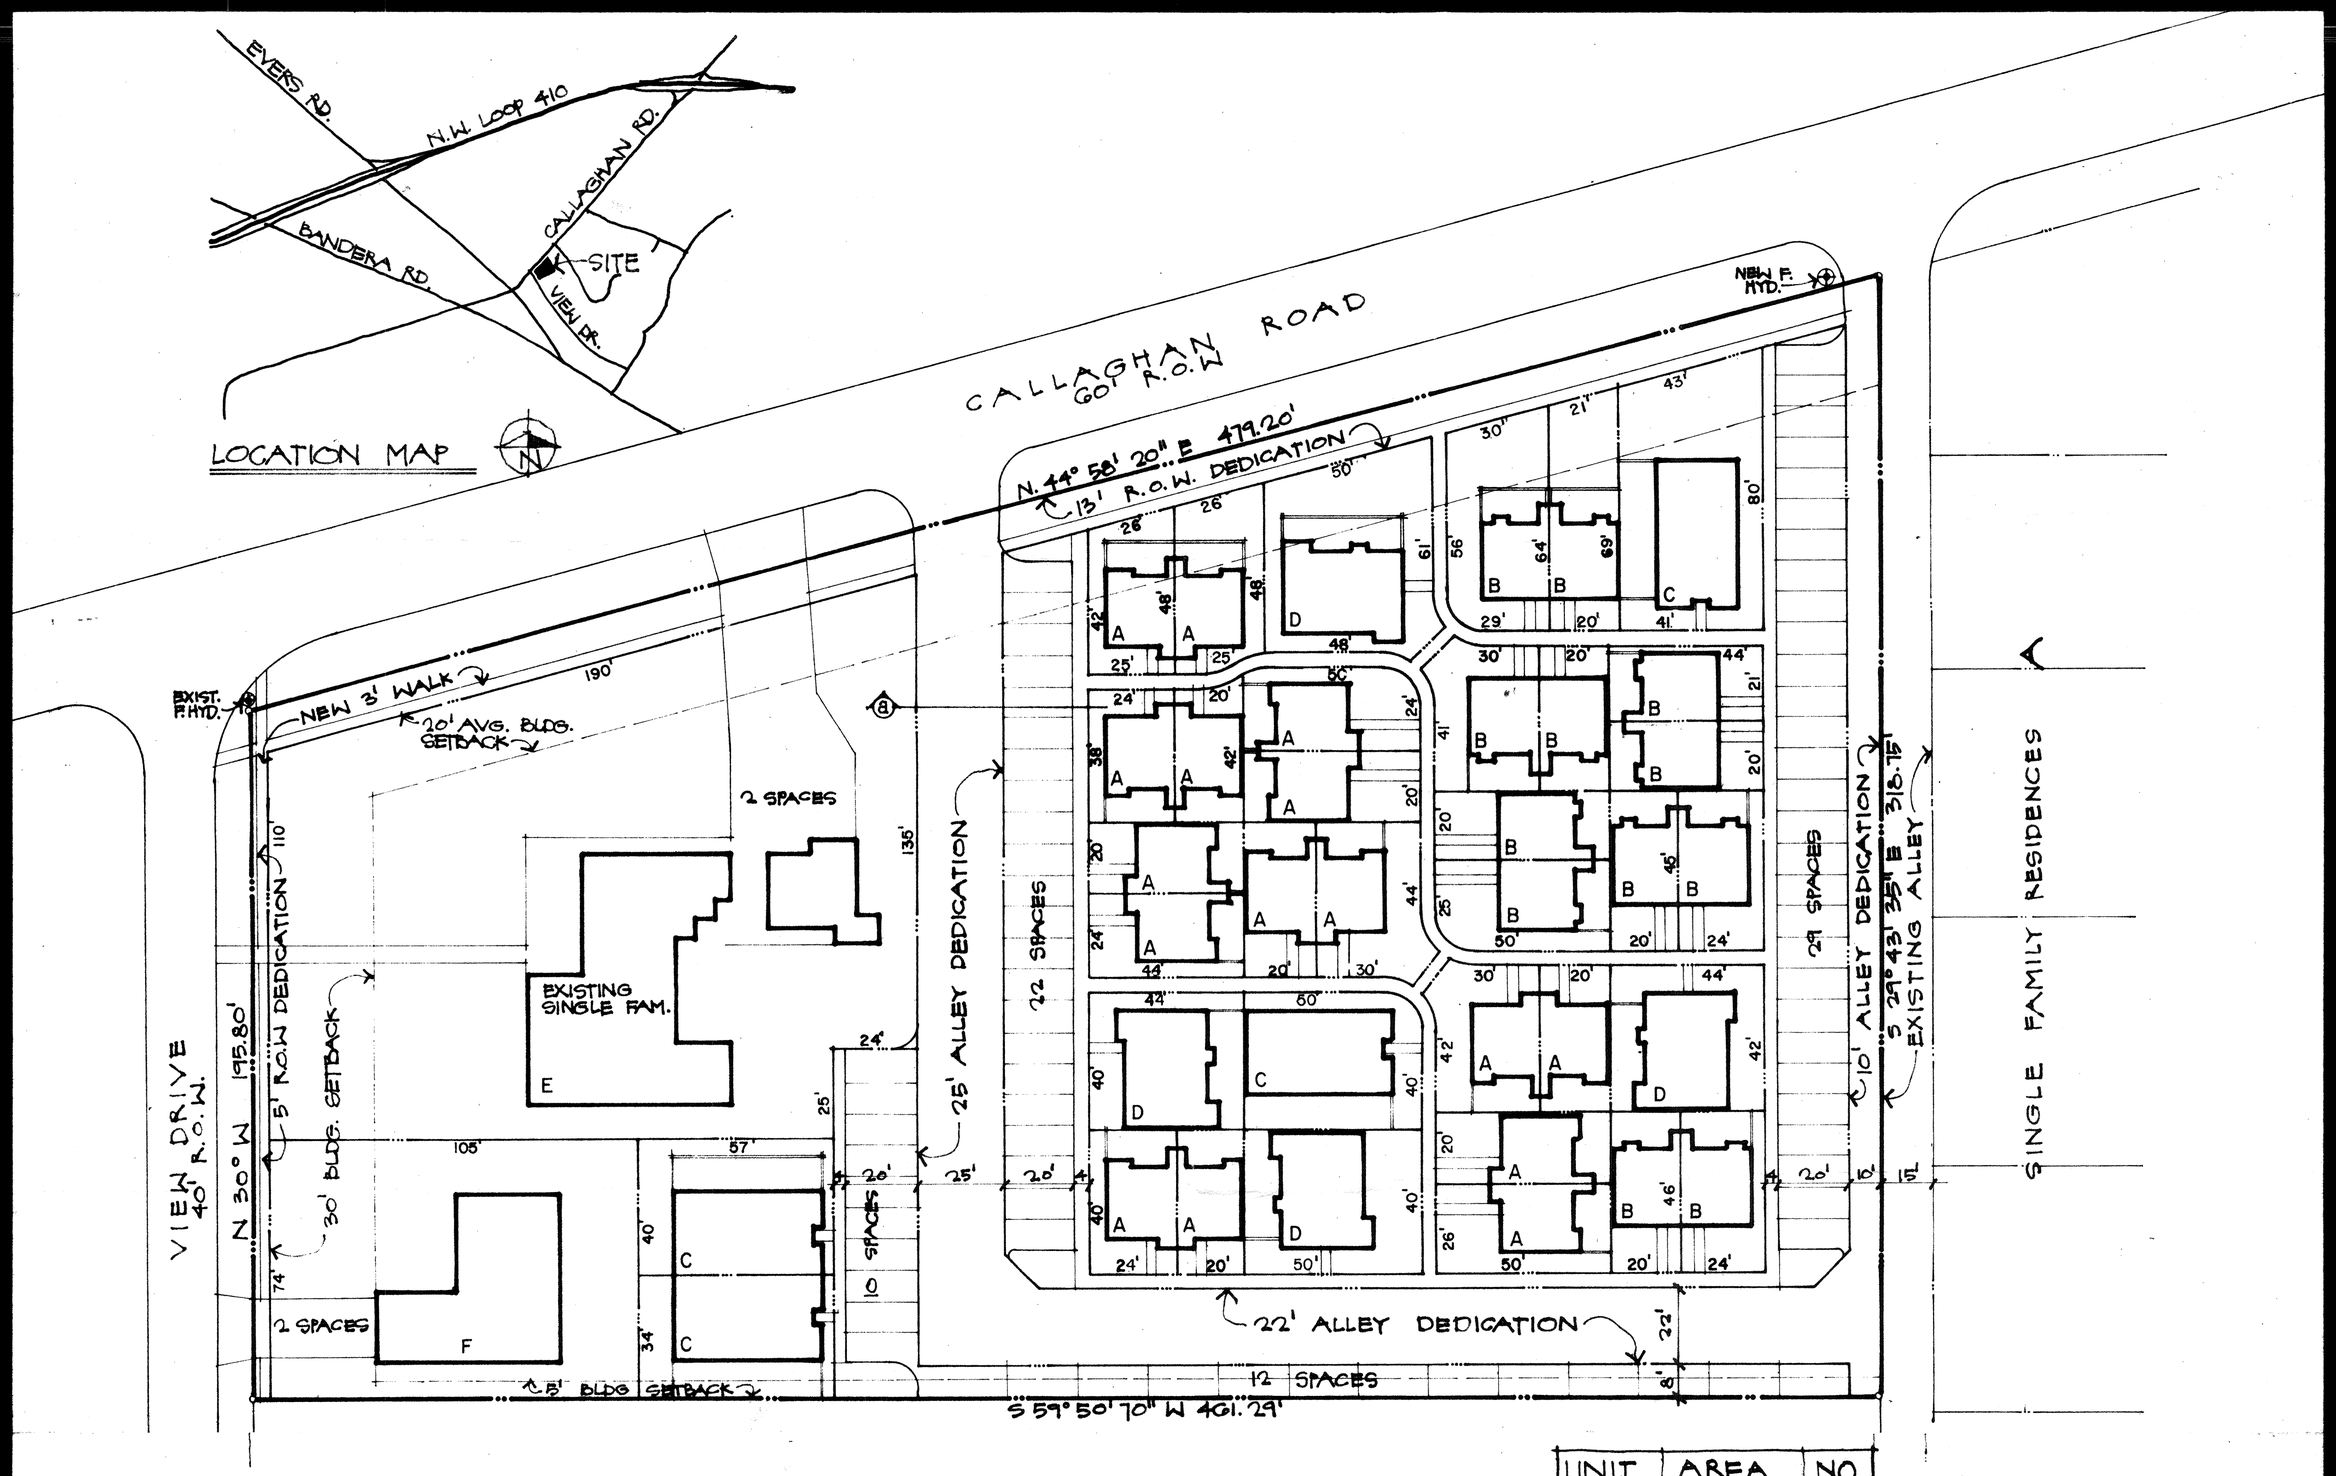

SINGLE FAMILY RESIDENCE A

UNIT	AREA	NO.
A	440 SF	16
B	713	12
C	960	4
D	1224	4
E	3025	1
F	1650	1
TOTAL		38
PARKING	77 CARS	

site plan

SCALE : 1" = 30'-0"

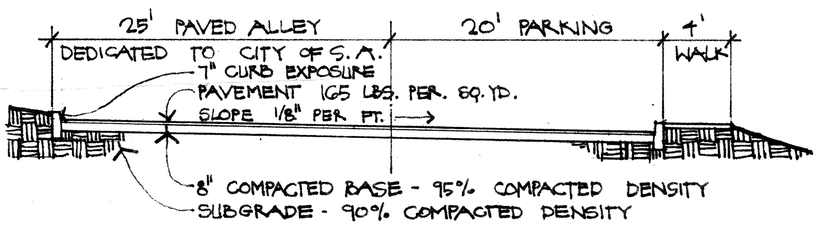

a-a ALLEY SECTION SCALE : 1/8" = 1'-0"

L E G E N D

SITE AREA	2.728	AC.
NO. OF LOTS	38	
COMMON PROPERTY	0.41	AC.
DEDICATED ALLEY	0.33	AC.

PRELIMINARY PLAN OF DEVELOPMENT
APPROVED
Planning Commission ☑
Zoning Commission ☐
City of San Antonio
Date 7/9/80 Chairman

REVISED 7/1/80

CALLAGHAN COTTAGES

A PLANNED UNIT DEVELOPMENT

#69

ralph c. bender & assoc. inc.
environmental planning • urban design • architecture
8026 vantage drive
san antonio
phone : 512-342-3291
texas, 78230