Scale: 1" = 50'

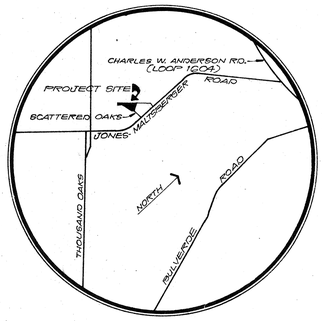

LOCATION MAP

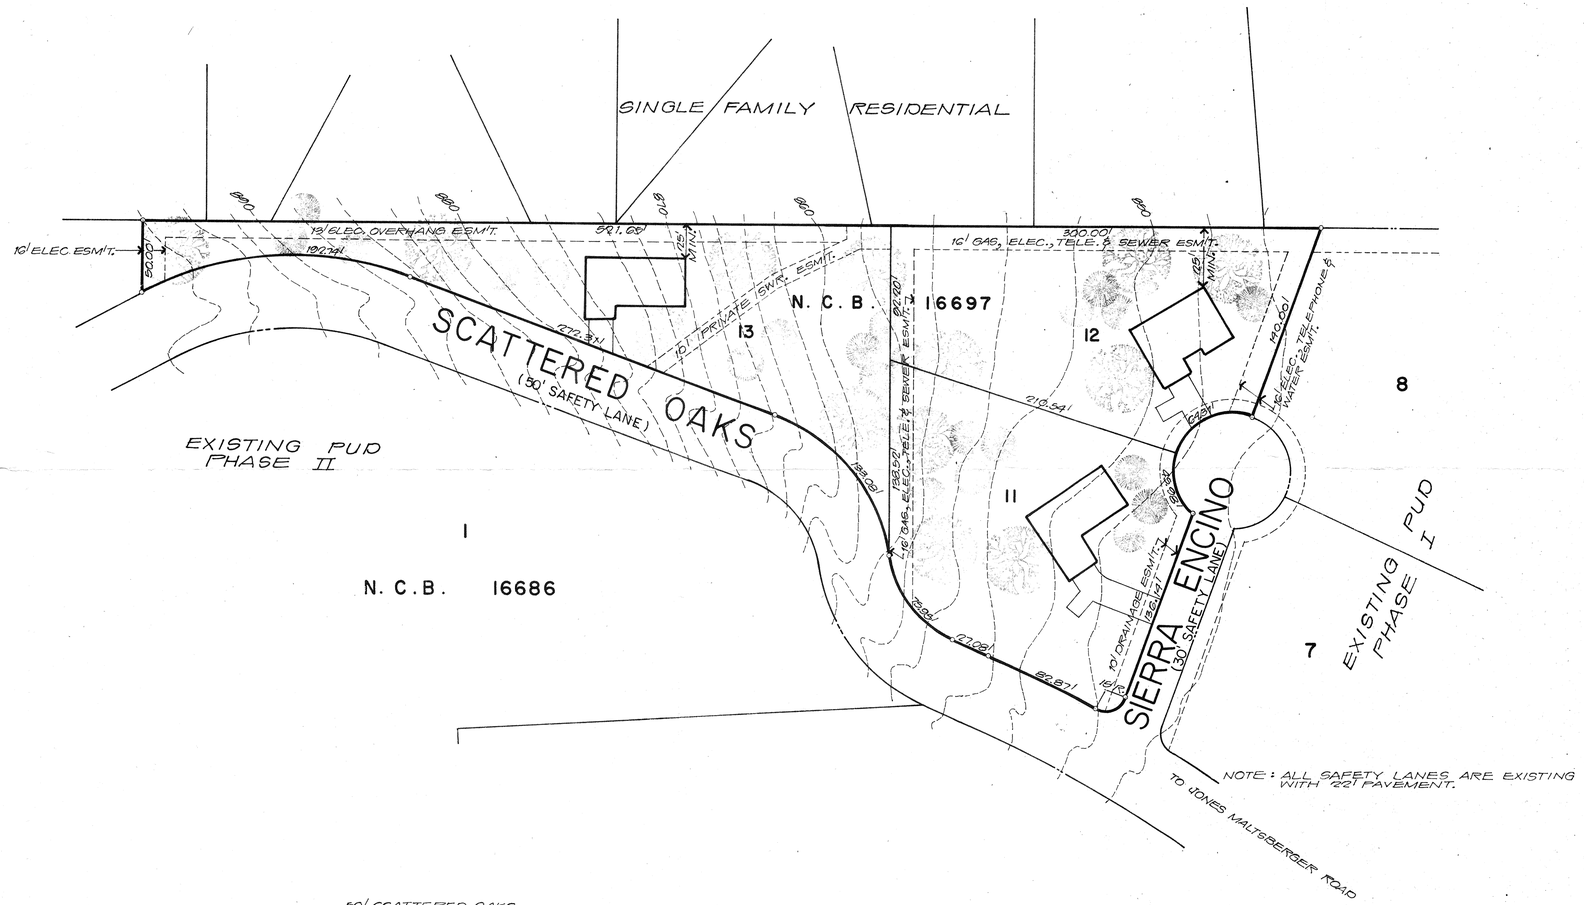

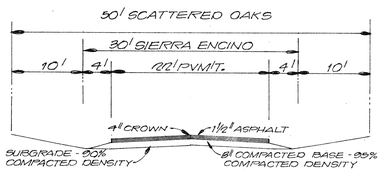

TYPICAL STREET PLAN

APPROVED
PLANNED UNIT DEVELOPMENT
Planning Commission
City of San Antonio
Date: Feb 3, 1982 Chairman: William J. Dodds

REVISIONS		SCALE: 1" = 50'	D. R. FRAZOR & ASSOCIATES, INC.	FINAL DEVELOPMENT PLAN	SHEET 1 OF 1
DATE BY		DESIGNED BY: S.A.C.	CONSULTING ENGINEERS	SCATTERED OAKS	DATE: JAN., 1982
		DRAWN BY: E.R.G.	SAN ANTONIO TEXAS	PLANNED UNIT DEVELOPMENT PHASE III	PROJECT NO. 8124
		CHECKED BY: D.R.F.		SAN ANTONIO, TEXAS	

#86