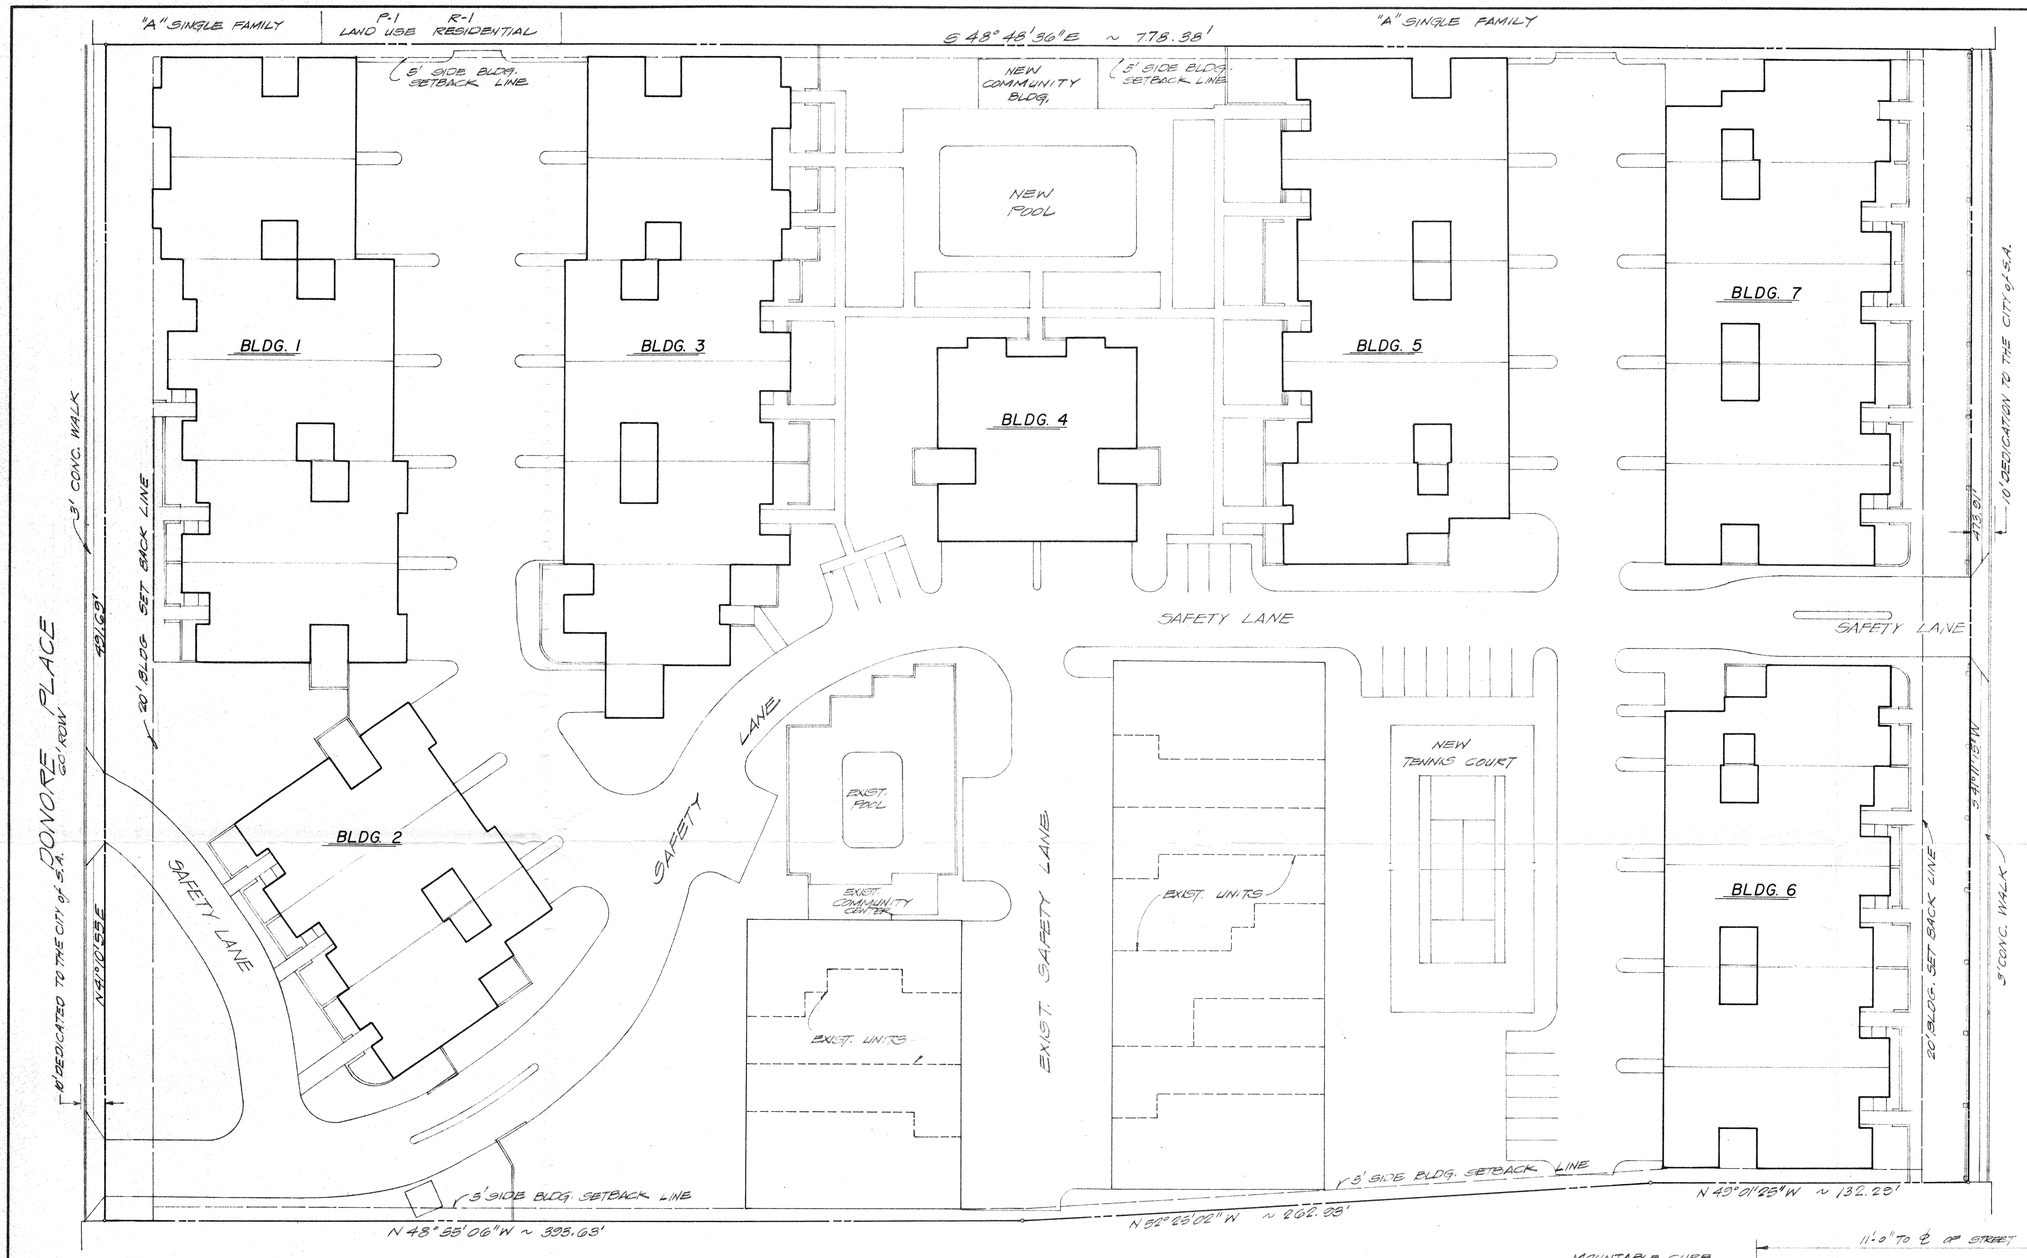

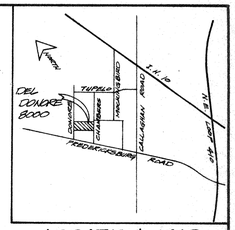

LOCATION MAP

APPROVED
PLANNED UNIT DEVELOPMENT
Planning Commission
City of San Antonio
Date: 2/2/83 Chairman: [signature]

NOTES:
1. PLAN WILL COMPLY WITH SITE LINE CLEARANCE REQUIREMENTS.
2. PLAN WILL COMPLY WITH BUILDING SPACING AS SPECIFIED IN SECTION 42-108 (H)

"A" ZONNING
LAND USE RESIDENTIAL

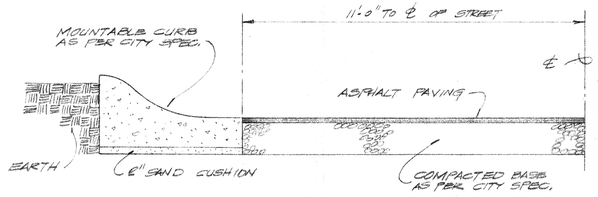

TYPICAL STREET SECTION
N.T.S.

REVISIONS

NO.	DATE	DESCRIPTION	DWN BY	CHKD. BY
1	11-10-82	AS PER 10' DEDICATION ON BOTH STREETS	A.C.	A.C.

POZNECKI · CAMARILLO and ASSOC., INC.
ENGINEERING SURVEYING PLANNING
1603 BABCOCK ROAD SUITE 260 SAN ANTONIO, TEXAS 78229 512/349-3272

FINAL PLANNING UNIT DEVELOPMENT OF DEL DONORE 8000

JOB NO. 82017
DATE 26 OCTOBER '82
DWN BY R.J.
DGN BY J.L.M.
CHKD BY A.C.
SHEET NO. 1 OF 1

#89