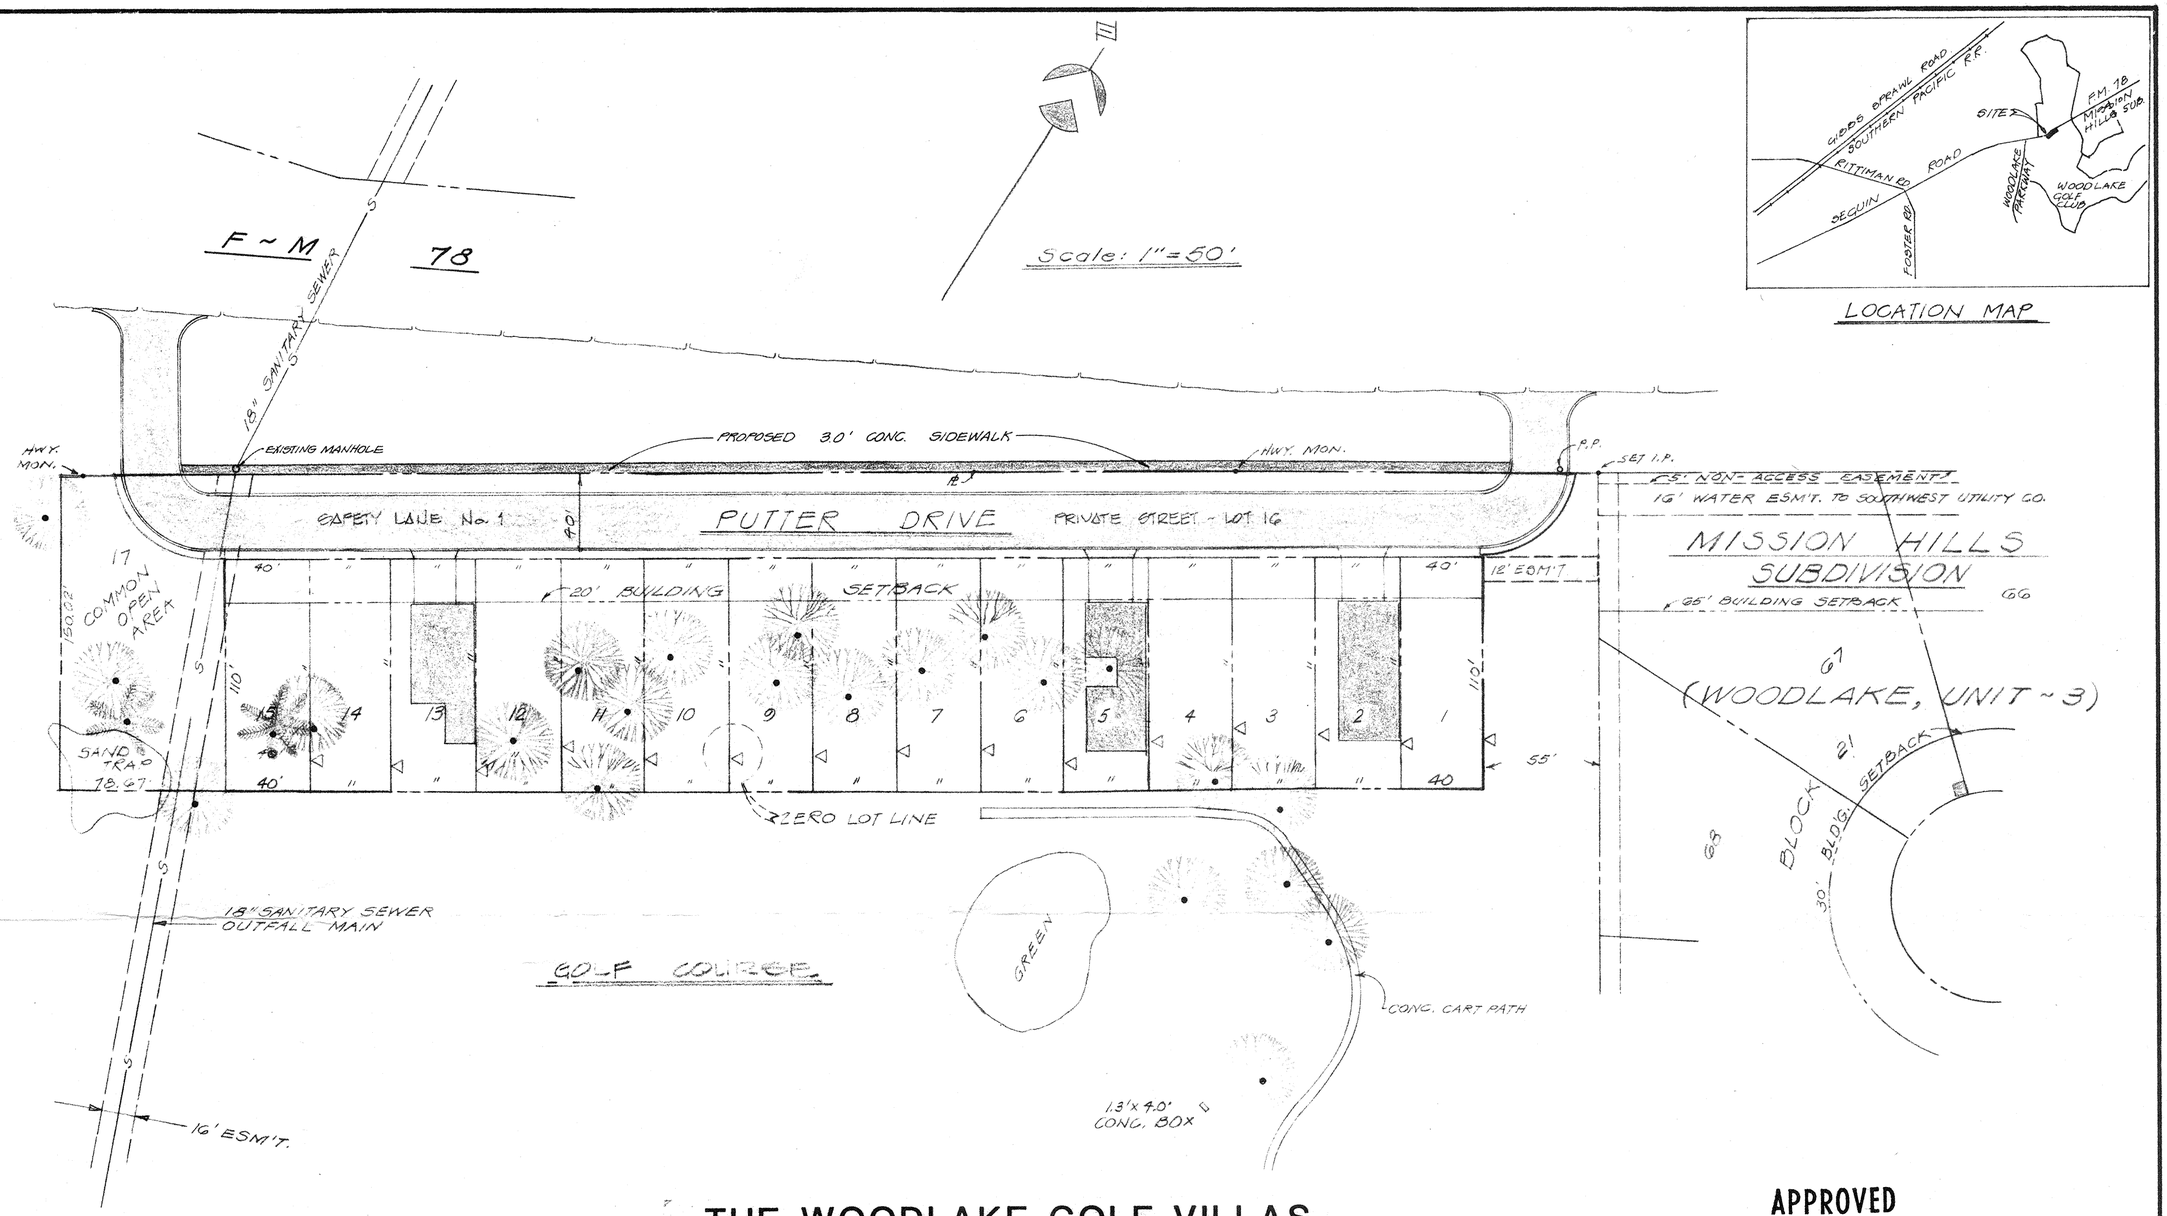

LOCATION MAP

THE WOODLAKE GOLF VILLAS
FINAL P.U.D. PLAN

APPROVED
PLANNED UNIT DEVELOPMENT
Planning Commission
City of San Antonio
Date: March 17, 1982 Chairman: William J. Stokes

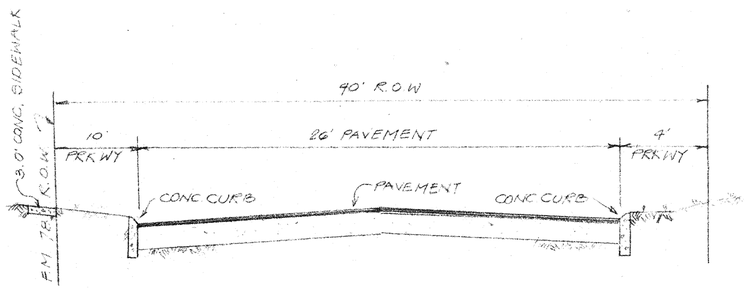

TYPICAL STREET SECTION

ZONING : R - 1
LOTS : 17
UNITS : 16

TOTAL ACREAGE: 2.382 ACRES
R.O.W.: 0.600 ACRE

TYPICAL LOT SIZE: 4,700 SQ. FT

NOTE: GROSS HOME LOTS 1 thru 15 shall have access to the Golf Course, Club House, Pools and Tennis Courts. LOT 17 DESIGNATED COMMON OPEN AREA

PAPE-DAWSON ENGINEERS

DATE: 11-10-81
DWN. BY: R. CRUZ
REVISED: 1.20.1982
Rev. 2.16.82 : Added Sidewalk on FM 78
JOB No. 1491.04

#92