TANGLEWOOD GARDEN HOMES
A PROPOSED PLANNED UNIT DEVELOPMENT
PRELIMINARY SITE PLAN

26 LOTS
4.52 UNITS PER ACRE

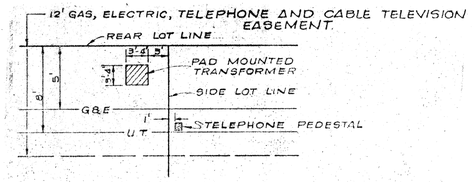

EASEMENT DETAILS
NOT TO SCALE

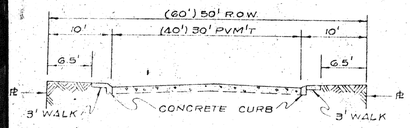

TYPICAL STREET SECTION

NOTE:
3' WALKS LOCATED ON LOT FRONTAGE ONLY

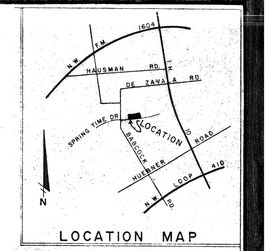

LOCATION MAP

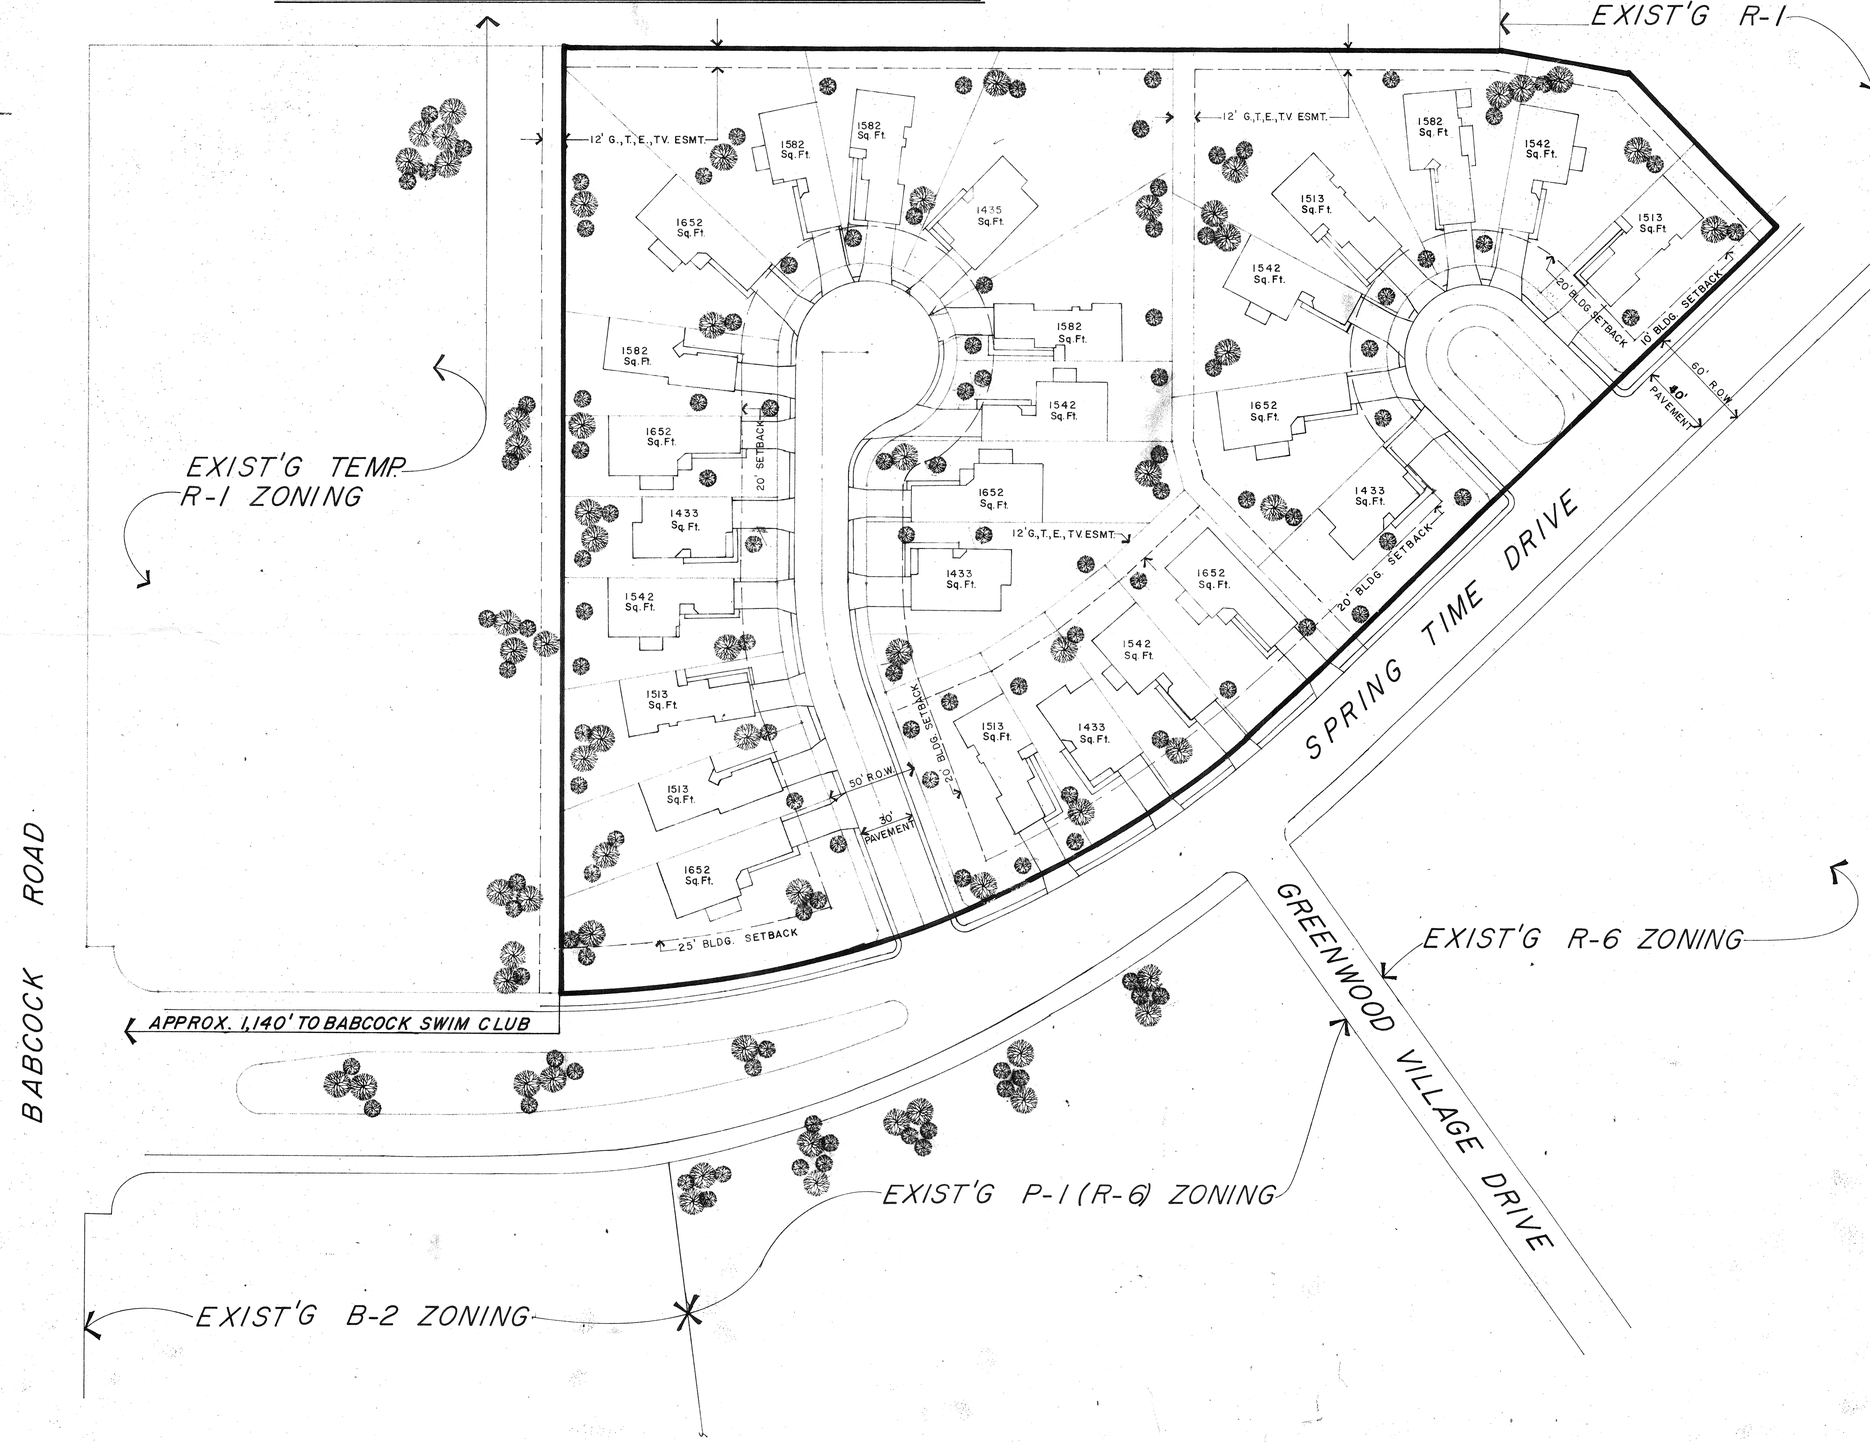

93