DEVELOPMENT PLAT I.D. No. 99-D05

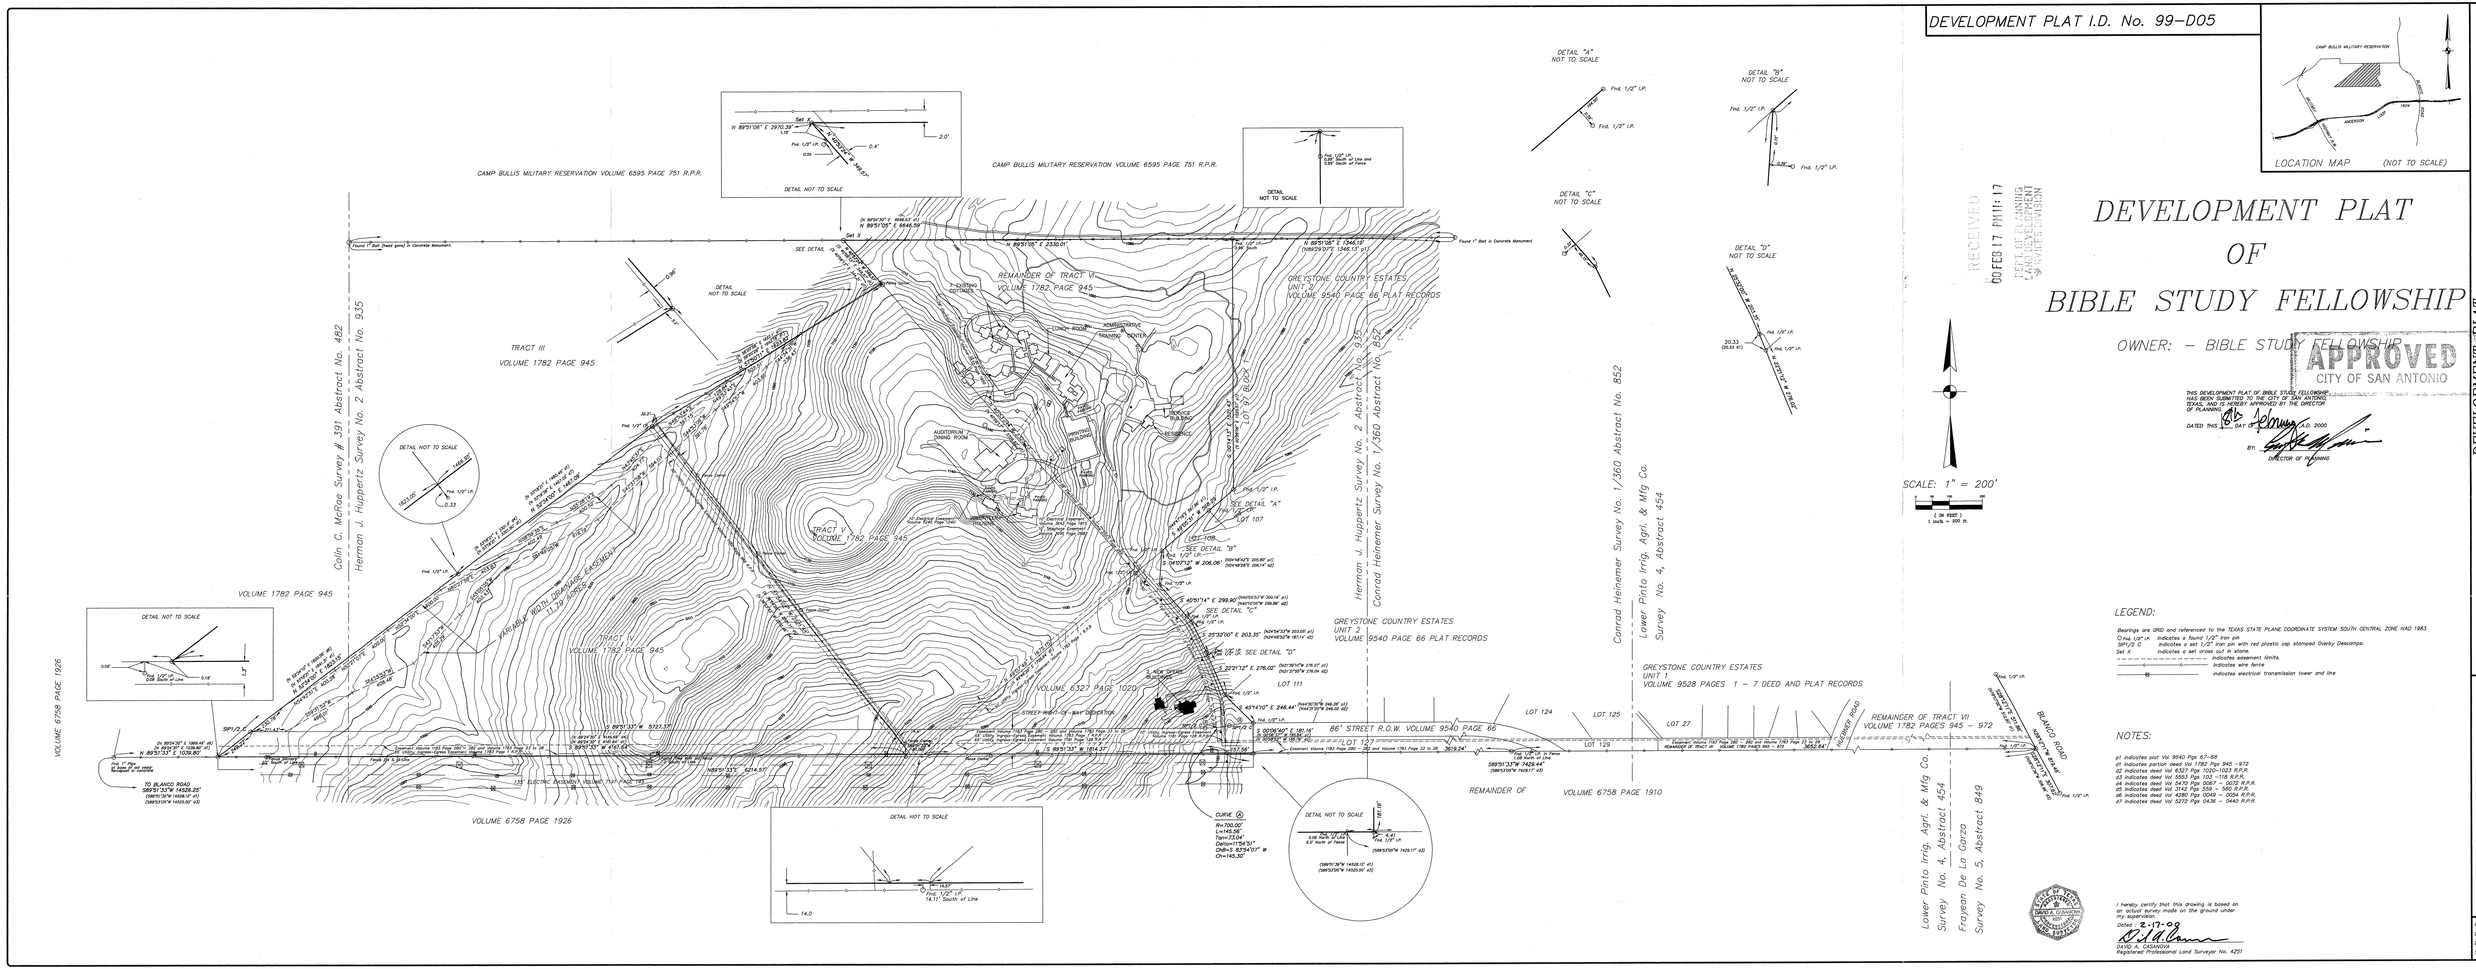


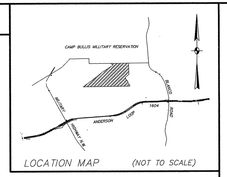


LOCATION MAP (NOT TO SCALE)

RECEIVED
00 FEB 17 PM 11:17
DEPT. OF PLANNING
LAND DEVELOPMENT
SERVICES DIVISION

# DEVELOPMENT PLAT OF BIBLE STUDY FELLOWSHIP

OWNER: - BIBLE STUDY FELLOWSHIP

APPROVED
CITY OF SAN ANTONIO

THIS DEVELOPMENT PLAT OF BIBLE STUDY FELLOWSHIP HAS BEEN SUBMITTED TO THE CITY OF SAN ANTONIO, TEXAS, AND IS HEREBY APPROVED BY THE DIRECTOR OF PLANNING.

DATED THIS 8th DAY OF February A.D. 2000

BY: [signature]
DIRECTOR OF PLANNING

LEGEND:

Bearings are GRID and referenced to the TEXAS STATE PLANE COORDINATE SYSTEM SOUTH CENTRAL ZONE NAD 1983

| | |
|---|---|
| ○ Fnd. 1/2" I.P. | indicates a found 1/2" iron pin |
| SPI/2 C | indicates a set 1/2" iron pin with red plastic cap stamped Overby Descamps. |
| Set X | indicates a set cross cut in stone. |
| ---------- | indicates easement limits. |
| ——— | indicates wire fence |
| ——— | indicates electrical transmission tower and line |

NOTES:

p1 indicates plat Vol 9540 Pgs 67-68
d1 indicates portion deed Vol 1782 Pgs 945 -972
d2 indicates deed Vol 6327 Pgs 1020-1023 R.P.R.
d3 indicates deed Vol 5553 Pgs 103 -118 R.P.R.
d4 indicates deed Vol 5470 Pgs 0067 - 0072 R.P.R.
d5 indicates deed Vol 3142 Pgs 559 - 560 R.P.R.
d6 indicates deed Vol 4280 Pgs 0049 - 0054 R.P.R.
d7 indicates deed Vol 5272 Pgs 0436 - 0440 R.P.R.

I hereby certify that this drawing is based on an actual survey made on the ground under my supervision.

Dated: 2-17-00

DAVID A. CASANOVA
Registered Professional Land Surveyor No. 4251

DEVELOPMENT PLAT
281.22 ACRES OUT OF THE COLLIN C. McCRAE SURVEY NO. 391, ABSTRACT 482
AND THE HERMAN J. HUPPERTZ SURVEY NO.2, ABSTRACT NO. 935,
BEXAR COUNTY, TEXAS


1919 OAKWELL FARMS PKWY.
SUITE 130
SAN ANTONIO, TX 78218
(210) 828-3500
FAX (210) 828-3599

OVERBY DESCAMPS ENGINEERS


PROJECT NO. 99102
DATE 02-17-00
DRAWN RR CHECKED DAC
SHEET 1 OF 1

#99-005